





# SOUTH ELEVATION

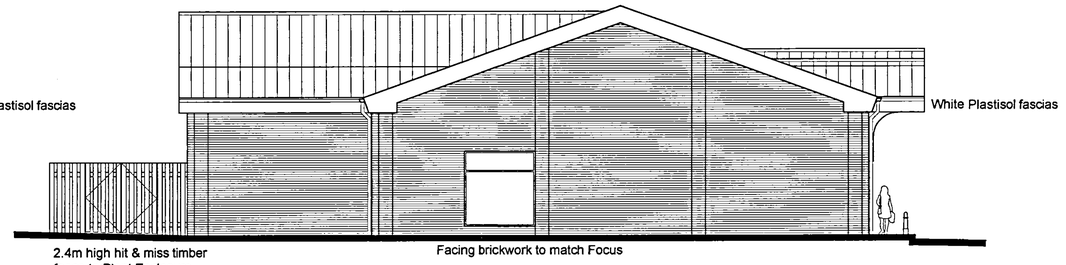


# EAST ELEVATION

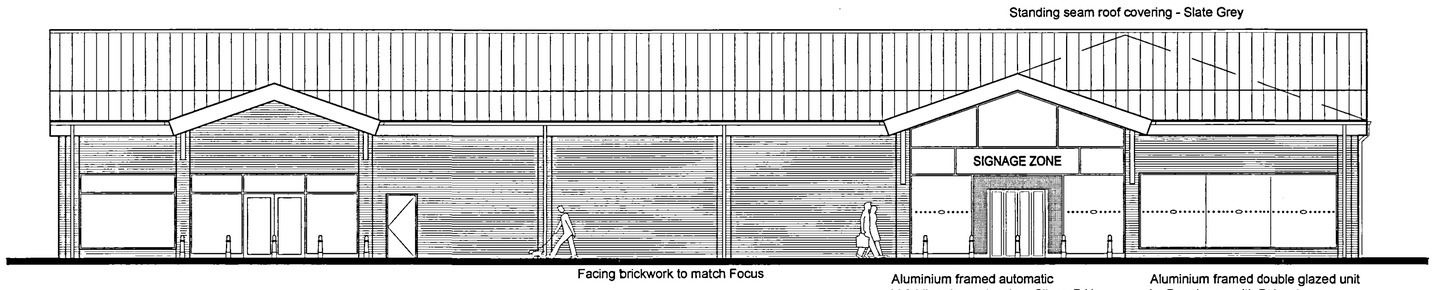


# NORTH ELEVATION

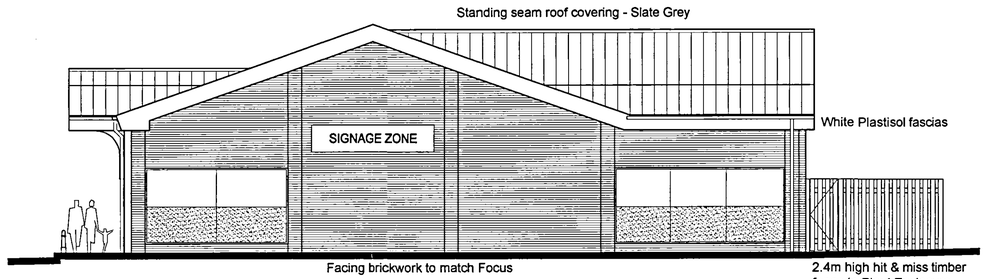



# WEST ELEVATION


Aluminium framed automatic bi-folding doorset, colour Silver, RAL 9006.

Standard M & S Portico Entrance feature, faced with 20x20x4mm Mosaic Tiles, ref Reed Harris, colours Rame, Gabbro, Agate and Selce, fixed in M & S Graduated Blend.

Aluminium framed double glazed unit by Developer, with Polyester Powdercoat finish, colour Silver, RAL 9006.
Glazed units to be provided with standard M&S manifestation to comply with Approved Doc. N.

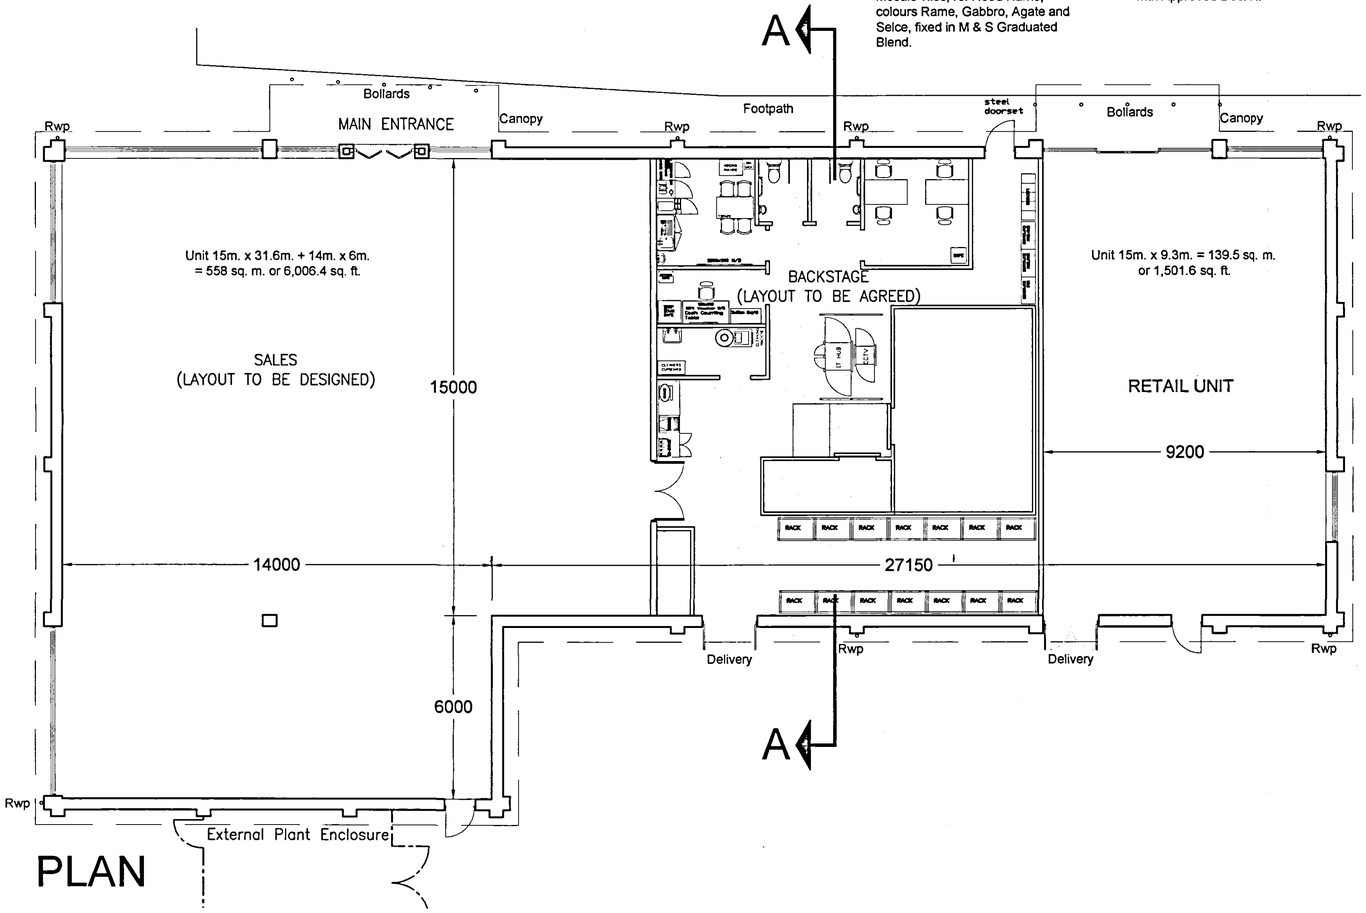


# PLAN

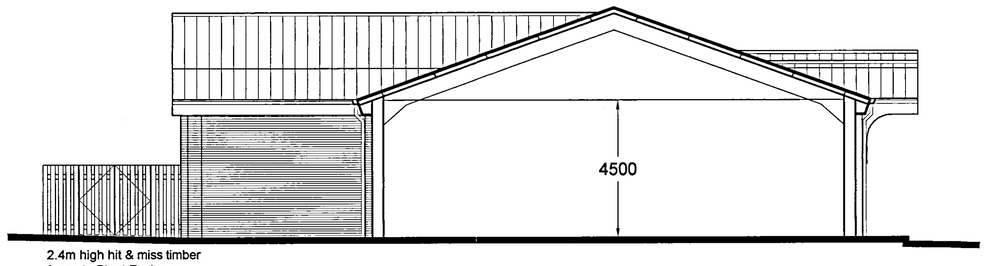


# SECTION A - A

SHDC PLANNING & DEVELOPMENT
0 3 DEC 2003
Ref 1458/03

Rev C: Delivery doors and path amended, and external plant enclosure added. DLG 25/11/03.
Rev B: Revised to M&S layout. DLG 19/11/03
Rev. A: Height to eaves reduced by one metre, RWP's added, and fenestration amended. DLG 05/11/03.

Project title
Supermarket Redevelopment
Winfrey Avenue
Spalding, Lincs

Drawing Title
Plan, Elevations & Section on Proposed Unit D

| Scale | 1:100 | Date | 15/10/03 |
|---|---|---|---|
| Drawn by | DLG | Checked by | |


1 NORTH PARK ROAD
HARROGATE
HG1 5PD
TEL 01423 528106
FAX 01423 503648
teamle stoneandmoon.co.uk

11 KING STREET
KNUTSFORD
WA16 6DW
TEL 01565 631450
FAX 01565 631699
knutsford stoneandmoon.co.uk

STONE & MOON ASSOCIATES
· ARCHITECTURE
· PLANNING
· PROJECT MANAGEMENT


Drawing no. 001/030/121 | Revision C

SUPERSEDED
Retain