
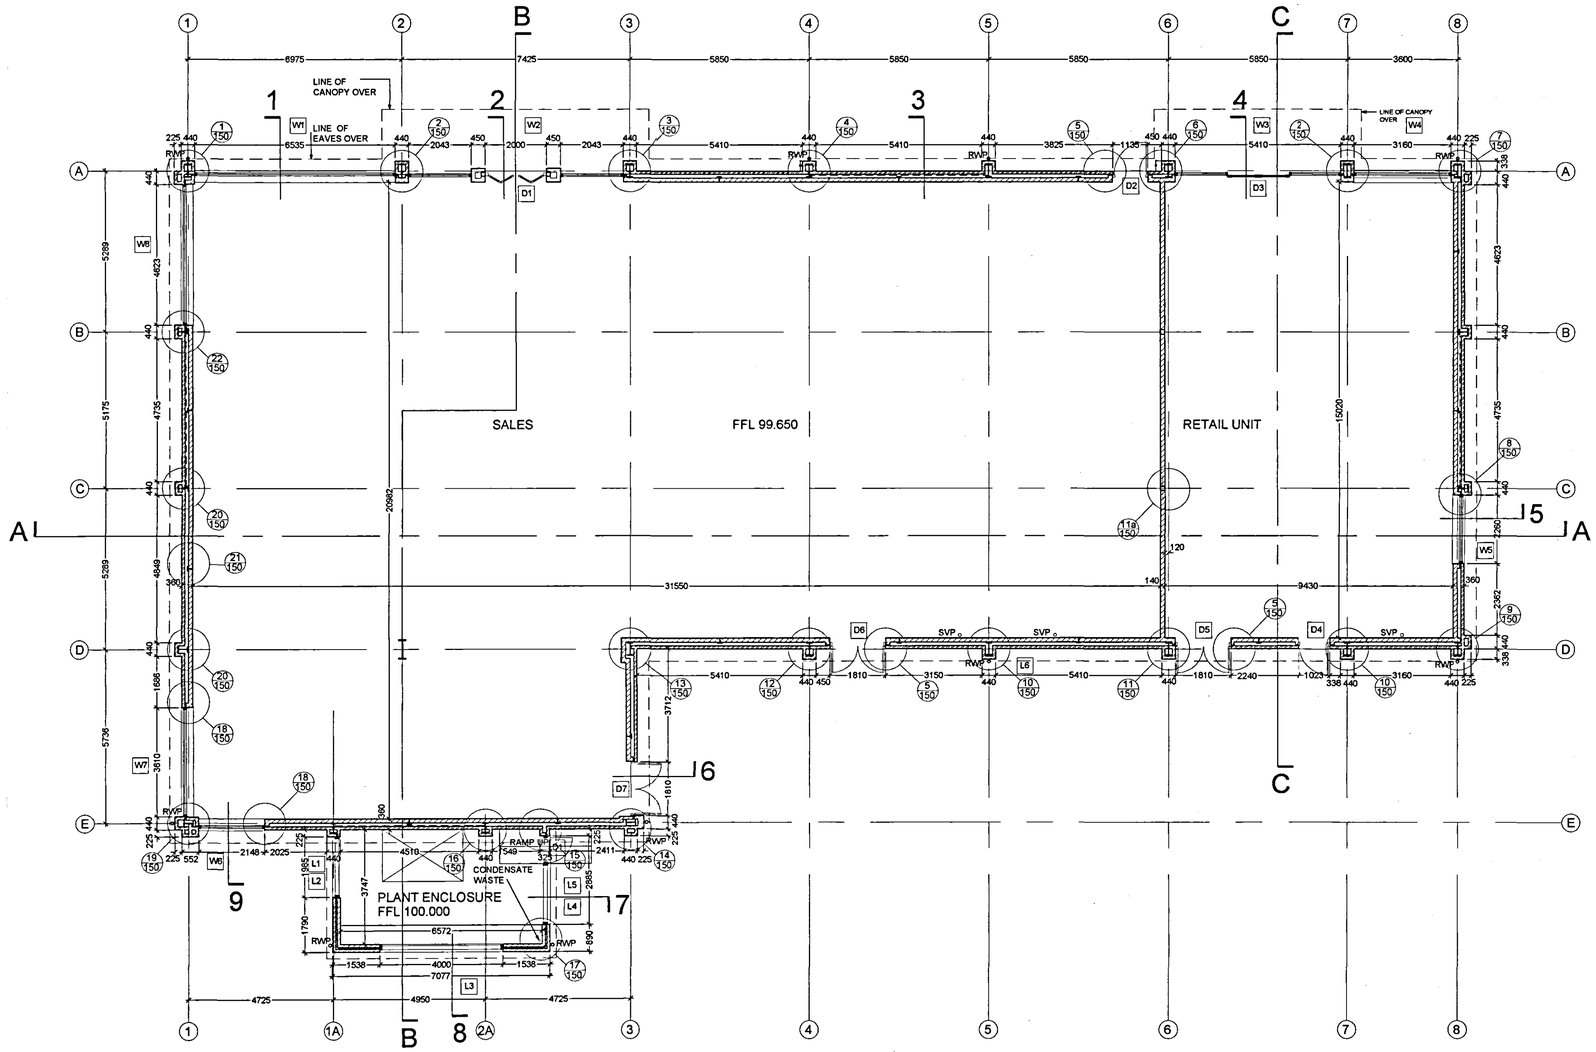



PLAN
1:100

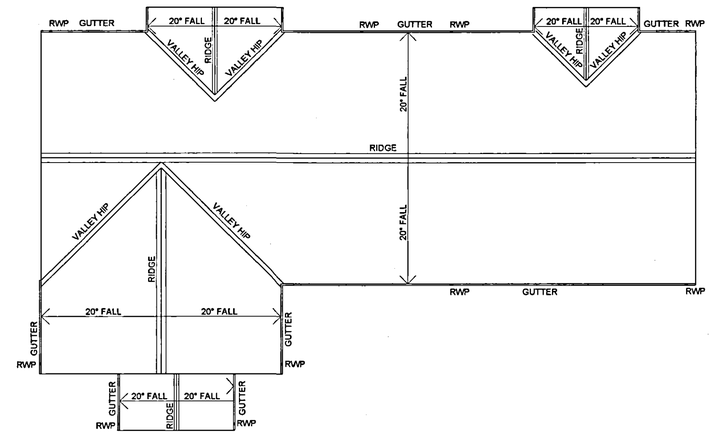


ROOF PLAN
1:200

AMENDED PLAN
Ref. A2


SHDC
Planning & Development
2 0 MAY 2004
Ref: 1455/03

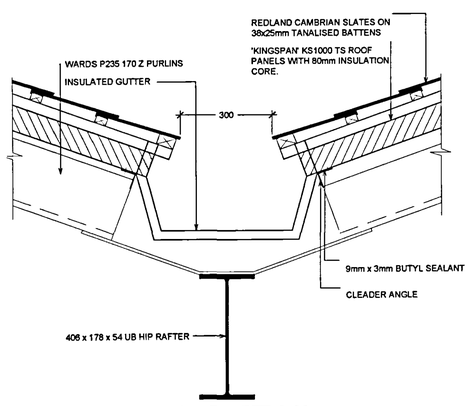


VALLEY HIP DETAIL
1:10

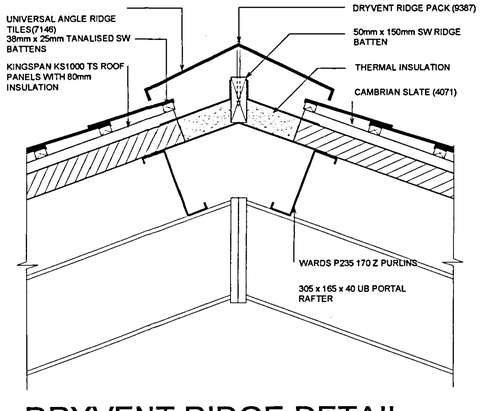

DRYVENT RIDGE DETAIL
1:10

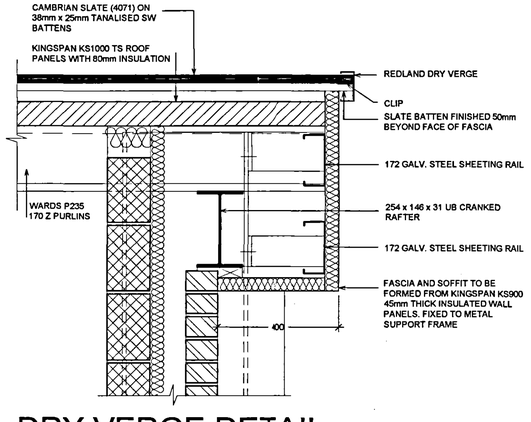

DRY VERGE DETAIL
1:10

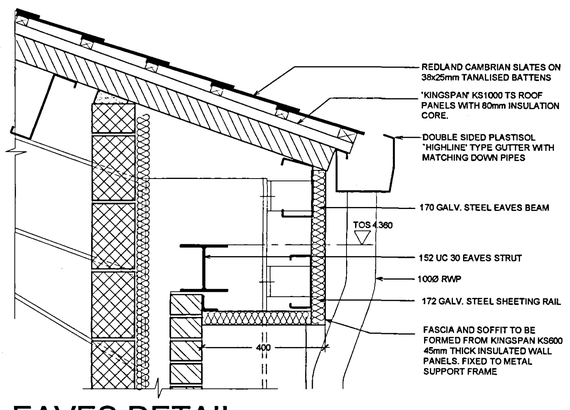

EAVES DETAIL
1:10

Project title
Supermarket Redevelopment
Winfrey Avenue
Spalding, Lincs

Drawing Title
Plan & Roof Plan
Proposed Unit D

Scale	1:100	Date	JAN.2004
Drawn by	DB	Checked by	

☐ 1 NORTH PARK ROAD
HARROGATE
HG1 5PD
TEL 01423 528106
FAX 01423 503648
teamle stoneandmoon.co.uk

☐ 11 KING STREET
KNUTSFORD
WA16 6DW
TEL 01565 631450
FAX 01565 631699
knutsforde stoneandmoon.co.uk

STONE & MOON ASSOCIATES
· ARCHITECTURE
· PLANNING
· PROJECT MANAGEMENT

Drawing no. 001/030/120 | Revision