

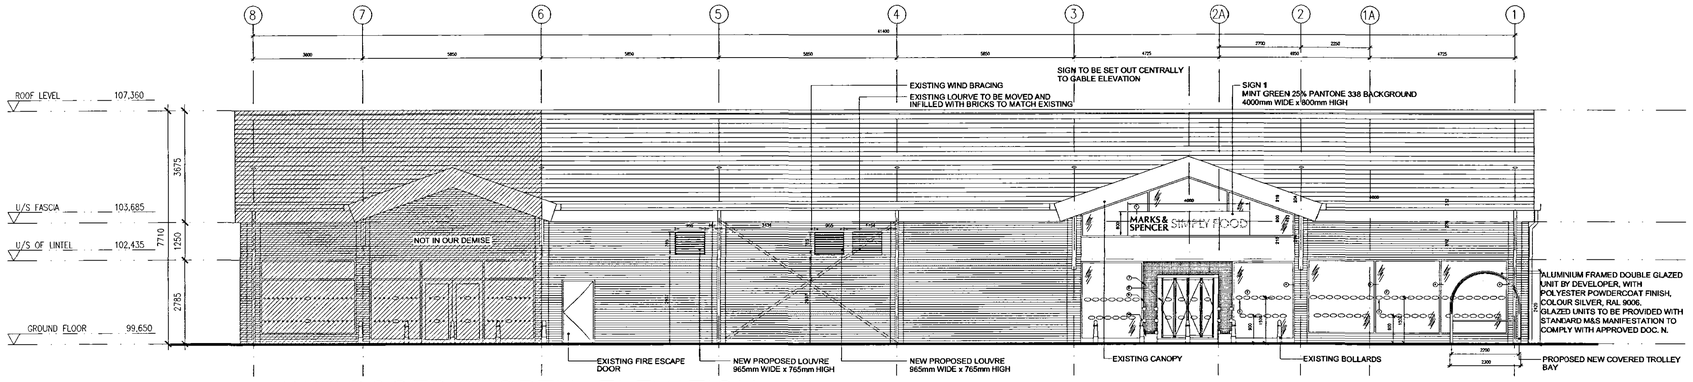



1/106 PROPOSED NORTH ELEVATION
SCALE 1:100

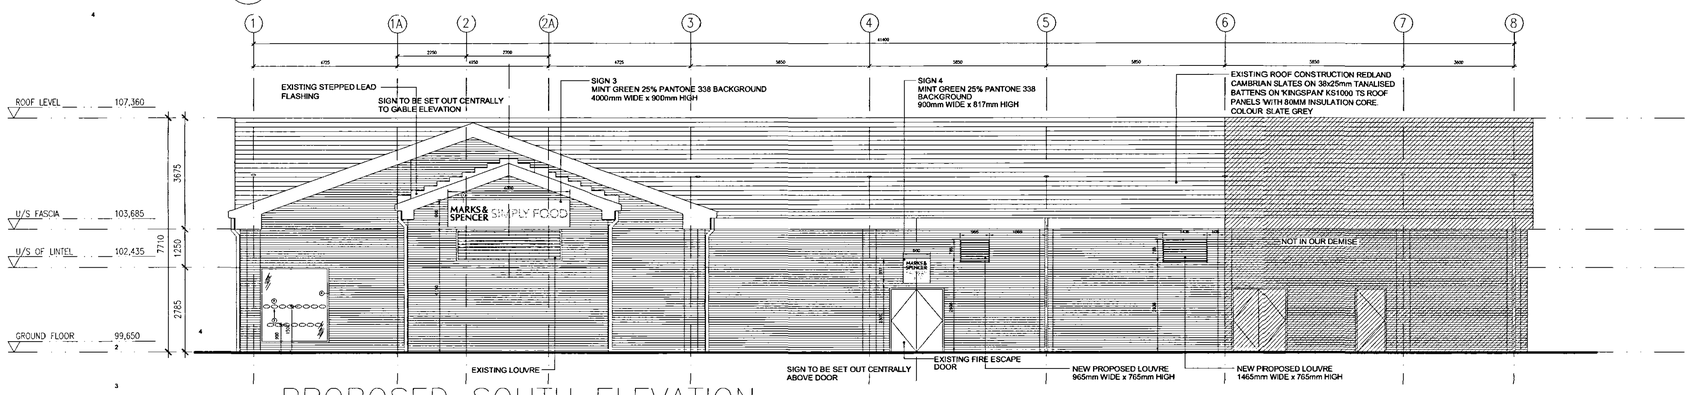


2/106 PROPOSED SOUTH ELEVATION
SCALE 1:100

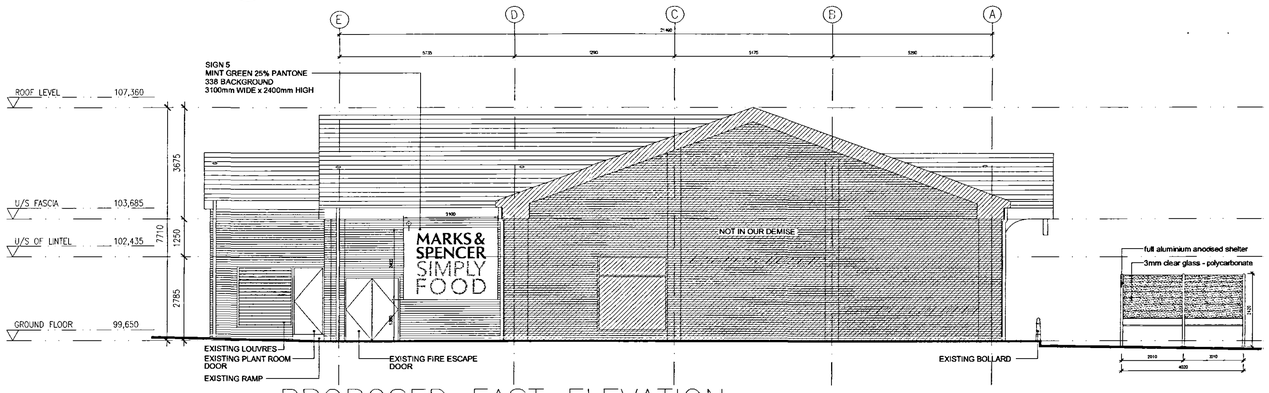

3/106 PROPOSED EAST ELEVATION
SCALE 1:100

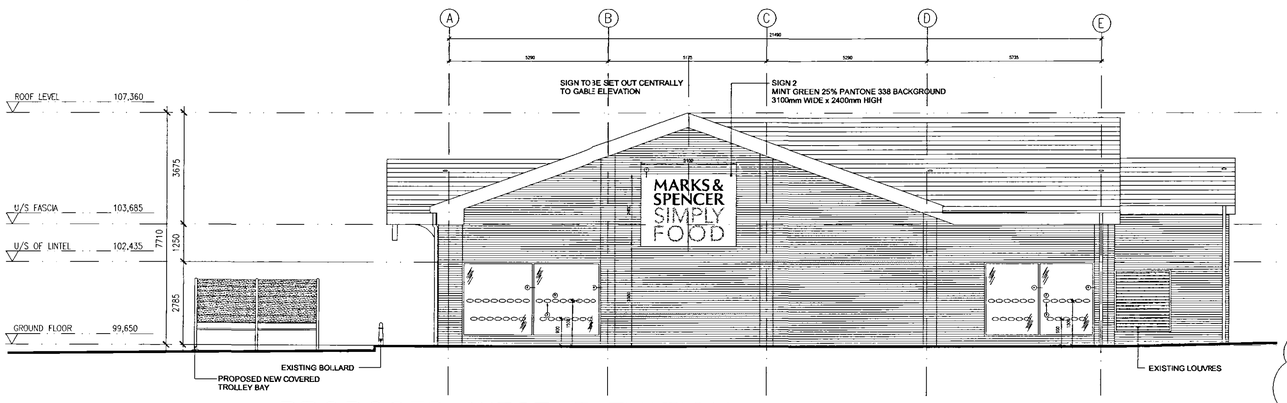

4/106 PROPOSED WEST ELEVATION
SCALE 1:100

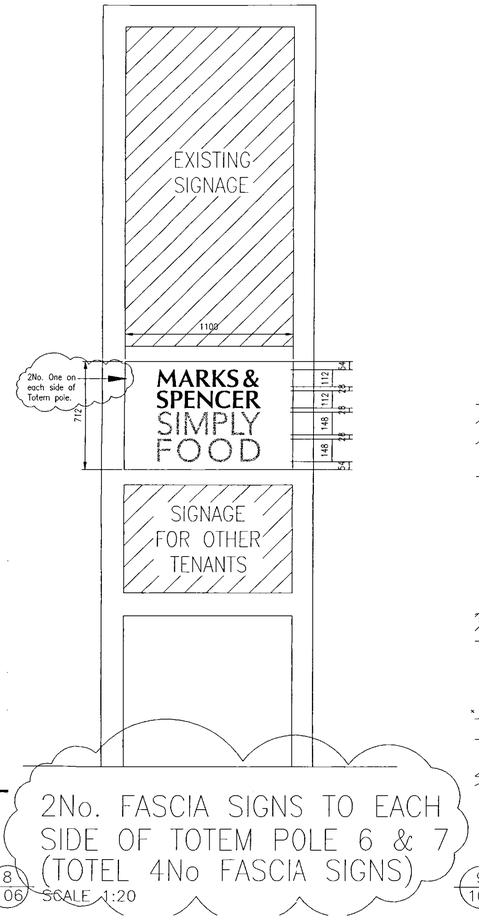

8/106 SCALE 1:20

NOTES

ORIGINAL A1

DO NOT SCALE FROM THIS DRAWING.
ALL DIMENSIONS TO BE CHECKED ON SITE.
COPYRIGHT PROTECTED.

NOTES :

1 - FASCIA - 2mm THICK TYPE 1050 ALUMINIUM BACK TRAYS, FACE PANELS AND RETURNS STOVE ENAMELLED TO MATCH MINT GREEN 25% PANTONE 338 BACKGROUND WITH CLEAR GLOSS LACQUER COATING EXTERNALLY AND WHITE INTERNALLY WHERE ILLUMINATED FOR MINIMUM REFLECTIVITY.

"MARKS & SPENCER" LETTERING - FACE PANELS TO FASCIA TO BE ROUTER CUT TO READ "MARKS & SPENCER" AND BACKED WITH 3mm CLEAR PRISMATIC ACRYLIC SUPERIMPOSED WITH PUSH THROUGH LETTERS OF 10mm THICK CLEAR ACRYLIC LETTERS TO HAVE FLAME POLISHED EDGES AND TO BE FACED WITH LONG TERM VINYL, VINYL LOGISTICS, TL 9000 (TRANSLUCENT FOREST GREEN, TO MATCH PANTONE REFERENCE - 3300

"SIMPLY FOOD" LETTERING - FACE PANEL TO FASCIA TO BE ROUTER CUT TO READ "SIMPLY FOOD" AND BACKED WITH CLEAR PRISMATIC ACRYLIC SUPERIMPOSED WITH PUSH THROUGH LETTERS OF 10mm THICK CLEAR ACRYLIC LETTERS TO HAVE FLAME POLISHED EDGES AND TO BE FACED WITH LONG TERM VINYL, METAMARK MD - 181 GRASS, TO MATCH PANTONE REFERENCE 368.

ILLUMINATION - TO BE PROVIDED BY FLORESCENT TUBES, COLOUR 'COOL WHITE', HOUSED WITHIN THE BOX CASES.

2 - 45 X 100mm POWDER COATED ALUMINIUM SHOPFRONT SECTIONS TO RAL 9006 WITH 12mm CLEAR SAFETY GLASS AND 90MR BLAST FILM APPLIED INTERNALLY ALL WITH CLEAR SILICONE VERTICAL JOINTS

3 - FROSTED VINYL MANIFESTATIONS APPLIED TO INTERNAL FACE OF GLAZING.

4 - H.R.I. HEIGHT 1001/100mm POWDER COATED ALUMINIUM POSTS TO BITHIN END OF SHOPFRONT TO RAL 9006.

5 - HALOGLITE T5 FE ALUMINIUM INTERNALLY TO STALLBOARD.

6 - PROJECTING SIGN TO BE DOUBLE SIDED ALUMINIUM FACED WITH 6mm PERSPEX (OPAL) LETTERING WITH ILLUMINATION TO BE PROVIDED BY FLORESCENT TUBES HOUSED WITHIN BOX CASE.


7 - MOSAIC TILED BOXED PORTICO WITH POWDER COATED ALUMINIUM TOP FLASHING TO RAL 9006 TO ACHIEVE WATER RUN OFF.

8 - AUTOMATIC BI FOLDING ENTRANCE AND EXIT DOORS WITH CLEAR GLAZING AS SHOPFRONT ALL WITHIN POWDER COATED ALUMINIUM FRAMEWORK TO RAL 9006.


9 - 100X100mm STAINLESS STEEL CORNER SUPPERS.

10 - HIGH STAINLESS STEEL PLINTHS.


NOTE: NO LETTER BOX IS TO BE INCLUDED IN THE SHOPFRONT DESIGN.

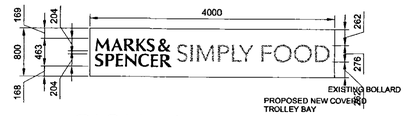


5/106 SIGN 1
SCALE 1:50

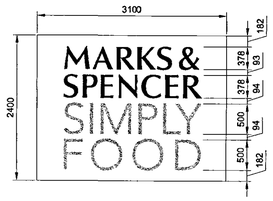

5/106 SIGN 2 & 5
SCALE 1:50

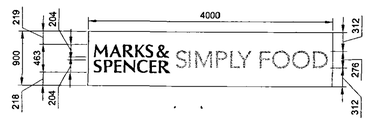


6/106 SIGN 3
SCALE 1:50

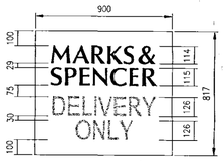

7/106 SIGN 4
SCALE 1:20

AMENDED PLAN
Ref. A6

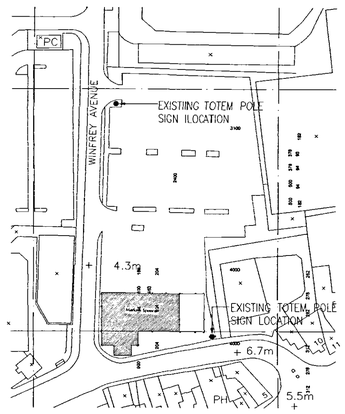

9/106 LOCATION PLAN
SCALE 1:1250

REV	DATE	DESCRIPTION	DRAWN	CHECKED
09	23-11-04	Number of Totem poles signs shown.	JC	KWA
08	15-11-04	Issued for Construction.	JC	KWA
07	18-10-04	Existing louvre moved to avoid the wind bracing indicated. Location plan added showing totem pole locations.	JC	KWA
06	04-10-04	Trolley Bay and Totem signage added	JC	KWA
05	24-09-04	New Louvres layout updated as per DIS dwg M/04/90/02	JC	KWA
04	21-09-04	New sign 5 added to East Elevation and removed from South Elevation.	JC	KWA
03	21-09-04	New sign 5 added to South Elevation.	JC	KWA
02	14-09-04	Sign 2 changed to new layout. Level heights updated. Mullions added to shopfront glazing. Manifestation added to entrance doors.	JC	KWA
01	08-09-04	Delivery sign added to South Elevation. New louvre added to South Elevation.	JC	KWA

LOCATION FIGURE

Planning Department
06 DEC 2004
Ref: 1458/03

CLIENT

MARKS & SPENCER
wates

PROJECT

M&S SIMPLY FOOD
SPALDING

DRAWING

PROPOSED ELEVATIONS

CONSULTANT

lewis & hickey ltd
architects
18 Farnham Road
Guildford, Surrey
GU1 4XX United Kingdom
tel: 01483 560908
fax: 01483 560660
all@lewishickeyguildford.com

CONSULTANT No	SCALE	DATE	DRAWN	CHECKED
G2787	VARIES@A1	02-09-04	JC	KWA

PROJECT No	DISCIPLINE	DRAWING No	STATUS	REV
-	A	106	C	9