

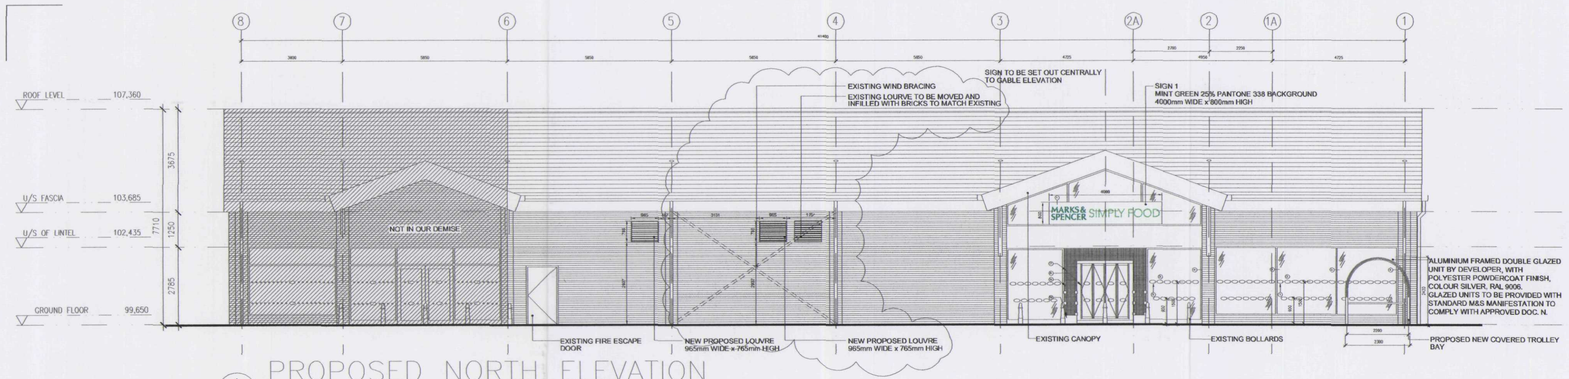



1/106 PROPOSED NORTH ELEVATION
SCALE 1:100

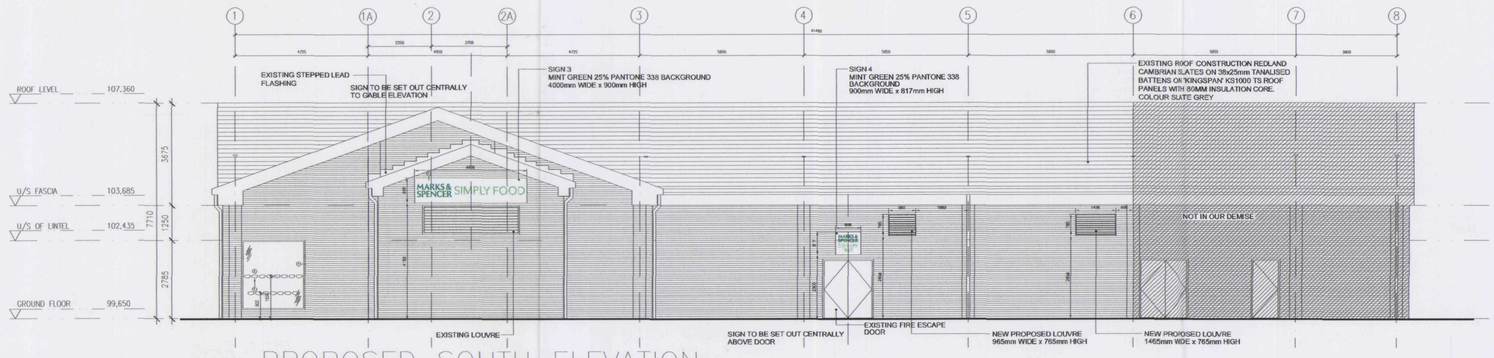


2/106 PROPOSED SOUTH ELEVATION
SCALE 1:100

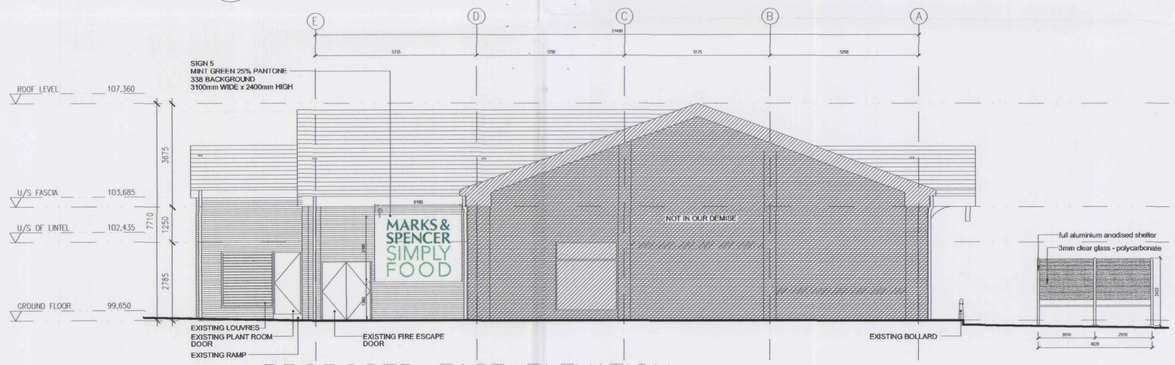


3/106 PROPOSED EAST ELEVATION
SCALE 1:100

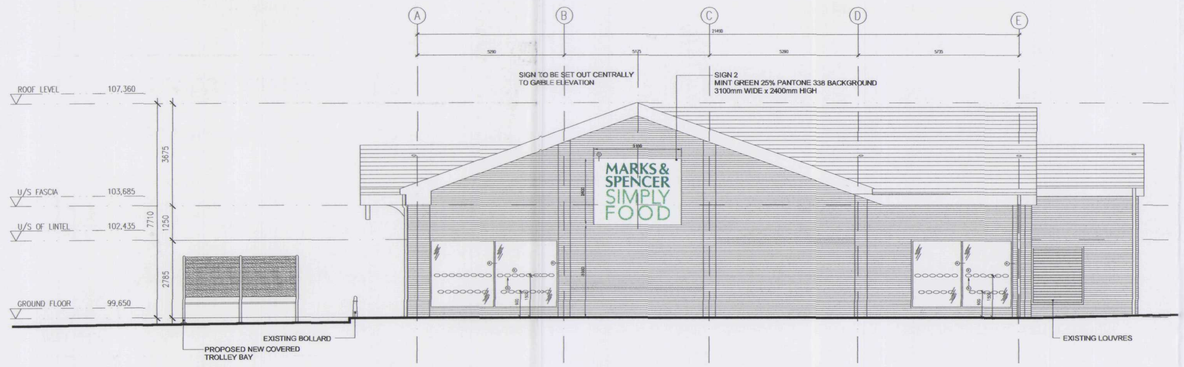

4/106 PROPOSED WEST ELEVATION
SCALE 1:100

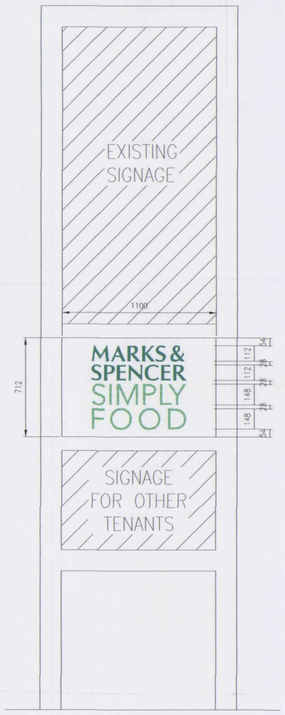

8/106 TOTEM SIGN 6 & 7
SCALE 1:20

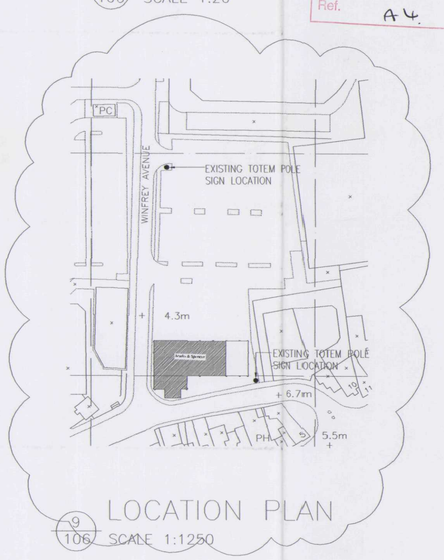

9/106 LOCATION PLAN
SCALE 1:1250

NOTES:

1 - FASCIA - 3mm THICK TYPE 1060 ALUMINIUM FACE TRAYS, FACE PANELS AND RETURNS STOVE ENAMELED TO MATCH MINT GREEN 25 % PANTONE 338 BACKGROUNDS WITH CLEAR GLOSS LAQUER COATING EXTERNALLY AND WHITE INTERNALLY WHERE ILLUMINATED FOR MAXIMUM INTENSITY.

"MARKS & SPENCER" LETTERING - FACE PANELS TO FASCIA TO BE ROUTER CUT TO READ "MARKS & SPENCER" AND BACKED WITH 3mm CLEAR PRISMATIC ACRYLIC SUPERIMPOSED WITH PUSH THROUGH LETTERS OF 16mm THICK CLEAR ACRYLIC. LETTERS TO HAVE FLAME POLISHED EDGES AND TO BE FACED WITH LONG TERM VINYL: VIAVIL LOGISTICS, FL 9199 TRANSLUCENT FOREST GREEN. TO MATCH PANTONE REFERENCE - 3395

"SIMPLY FOOD" LETTERING - FACE PANELS TO FASCIA TO BE ROUTER CUT TO READ "SIMPLY FOOD" AND BACKED WITH CLEAR PRISMATIC ACRYLIC SUPERIMPOSED WITH PUSH THROUGH LETTERS OF 10mm THICK CLEAR ACRYLIC.
LETTERS TO HAVE FLAME POLISHED EDGES AND TO BE FACED WITH LONG TERM VINYL: METAMARK MS - 161 GRASS, TO MATCH PANTONE REFERENCE 360.

ILLUMINATION - TO BE PROVIDED BY FLORESCENT TUBES, COLOUR "COOL WHITE", HOUSED WITH-IN THIN BOX CABELS.

2 - 45 X 100mm POWDER COATED ALUMINIUM SHOPFRONT SECTIONS TO "ML 5000 WITH 12mm CLEAR SAFETY GLASS AND BOBS BLAST FILM APPLIED INTERNALLY ALL WITH CLEAR SILICONE VERTICAL JOINTS.

3 - FROSTED VINYL MANIFESTATIONS APPLIED "O INTERNAL FACE OF GLAZING

4 - STEEL HEADER TECH 100mm POWDER COATED ALUMINIUM PANELS TO BE FIXED TO STEEL FRAME TO M&S SPEC.

5 - MALAKOFF TILES (MALPAL MK2 INTERPANLY TO STEEL DECK)

6 - PROJECTING SIGNS TO BE DOUBLESIDED WITH FASCIA BUT WITH 3mm THICK CLEAR ACRYLIC FACES TO MATCH LETTERING AND TO BE PROVIDED WITH FLORESCENT TUBES HOUSED WITH IN ASPICARD

7 - MOSAIC TILED BOXED FOOTBOX WITH POWDER COATED ALUMINIUM TOP FLASHING TO "ML 5000

8 - ALL DOMESTIC PLUMBING AND SOIL PIPES TO BE CONCEALED WITHIN CONSTRUCTION

9 - 100X100mm STAINLESS STEEL CORNER REFFERS.

10 - HIGH STAINLESS STEEL PLINTHS.

NOTES: NO 13 1 ELM BOX EL 1 2 IN. INCLUSIVE OF PPL THICKNESS OR LESSER.

4000
MARKS & SPENCER SIMPLY FOOD
169 204 262
800 463 276
168 204 262

5/106 SIGN 1
SCALE 1:50

3100
MARKS & SPENCER SIMPLY FOOD
2400
152 376 93 379 94 500 94 500 182

5/106 SIGN 2 & 5
SCALE 1:50

4000
MARKS & SPENCER SIMPLY FOOD
219 204 312
900 463 276
218 204 312

6/106 SIGN 3
SCALE 1:50

900
MARKS & SPENCER DELIVERY ONLY
100 29 75 30 100
114 115 125 135
817

7/106 SIGN 4
SCALE 1:20

NOTES

ORIGINAL A1

DO NOT SCALE FROM THIS DRAWING.
ALL DIMENSIONS TO BE CHECKED ON SITE.
COPYRIGHT PROTECTED.

REV	DATE	DESCRIPTION	DRAWN	CHECKED
07	18-10-04	Existing louvre moved to avoid the wind bracing indicated. Location plan added showing totem pole locations.	JC	KWA
06	04-10-04	Trolley Bay and Totem signage added	JC	KWA
05	24-09-04	New Louvres layout updated as per DIS dwg. M/04/90/02	JC	KWA
04	21-09-04	New sign 5 added to East Elevation and removed from South Elevation.	JC	KWA
03	21-09-04	New sign 5 added to South Elevation.	JC	KWA
02	14-09-04	Sign 2 changed to new layout. Level heights updated. Mullions added to shopfront glazing. Manifestation added to entrance doors.	JC	KWA
01	08-09-04	Delivery sign added to South Elevation. New louvre added to South Elevation.	JC	KWA

LOCATION FIGURE

SHDC
Planning & Development
20 OCT 2004
Ref: 1458/03

AMENDED PLAN
Ref. A4

CLIENT

MARKS & SPENCER

wates

PROJECT

M&S SIMPLY FOOD
SPALDING

DRAWING

PROPOSED ELEVATIONS

CONSULTANT

lewis & hickey ltd
architects
18 Farnham Road
Guildford Surrey
GU1 4XA United Kingdom
tel: 01483 560908
fax: 01483 560660
all@lewishickeyguildford.com

CONSULTANT No	SCALE	DATE	DRAWN	CHECKED
G2787	VARIES@A1	02-09-04	JC	KWA

PROJECT No	DISCIPLINE	DRAWING No	STATUS	REV
-	A	106	I	7