

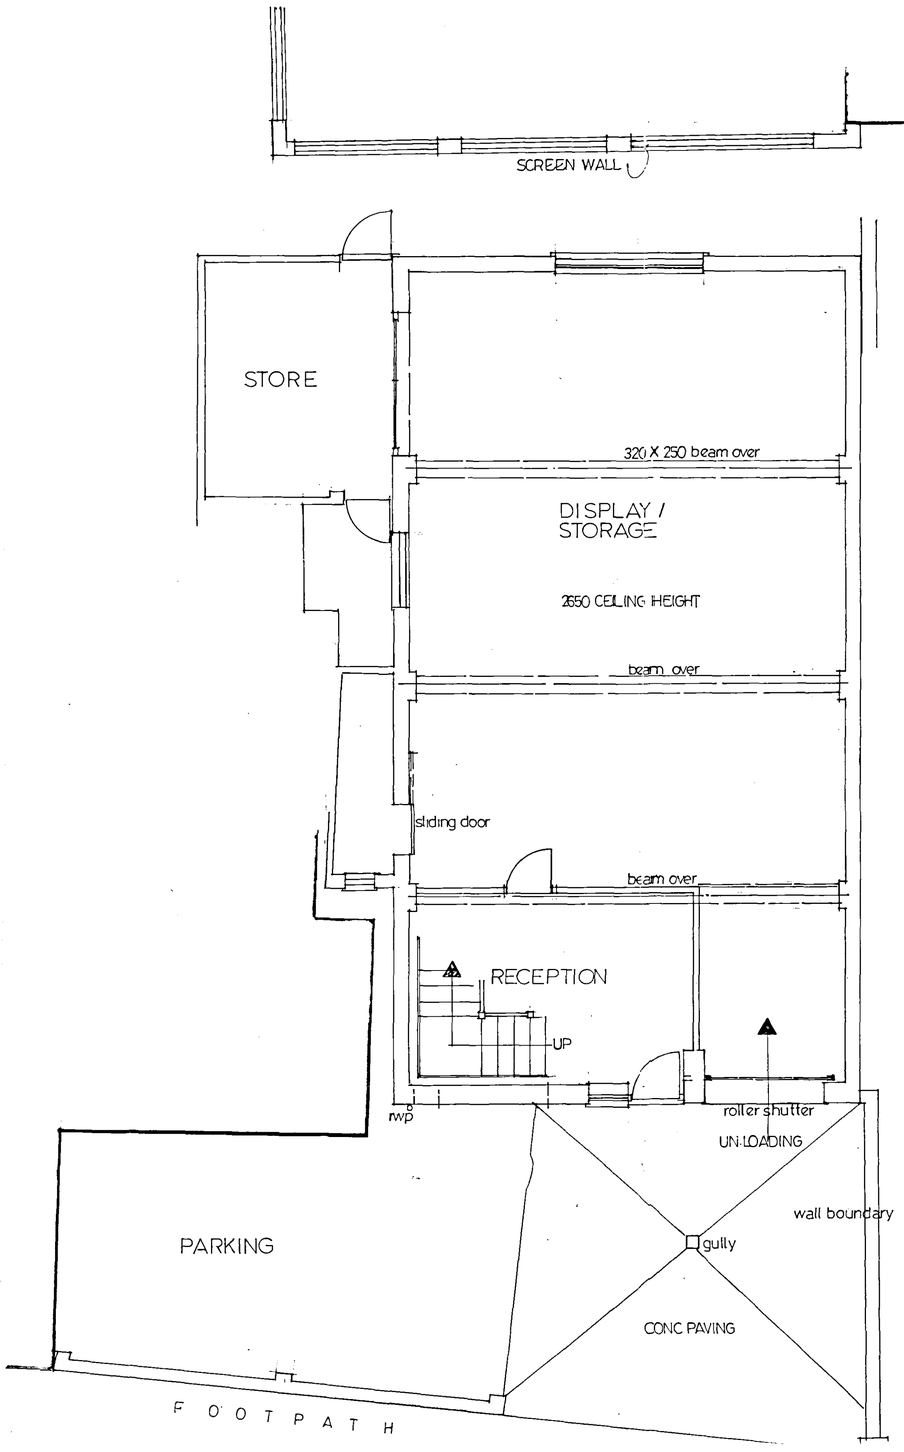


REAR ELEVATION

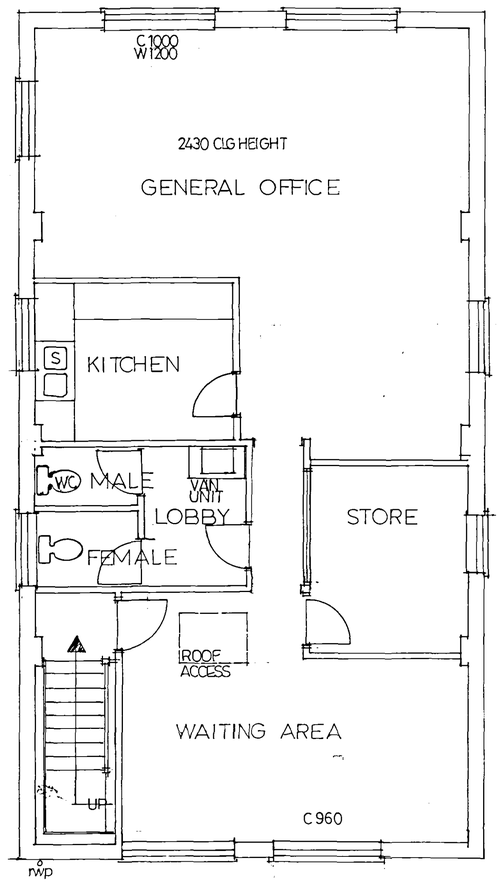

FIRST FLOOR PLAN

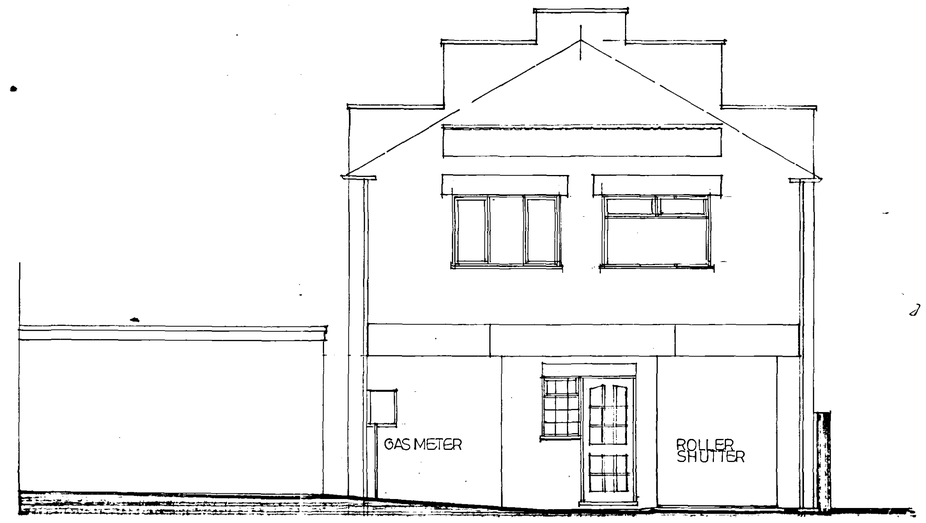

ELEVATION TO COMMERCIAL ROAD

DETERMINED PLAN

SOUTH HOLLAND DISTRICT COUNCIL PLANNING & DEVELOPMENT 03 DEC 2003 Ref 1462/03

C.B. DESIGN GROUP

PROPOSED ALTERATIONS TO 24 COMMERCIAL ROAD SPALDING

1001.3.1 SCALE 1:50