

BRIGGS & FORRESTER
BEMBRIDGE HOUSE
BEMBRIDGE DRIVE
KINGSTHORPE
NORTHAMPTON
NN2 6LZ

HSBC BANK - SPALDING
SCALE 1:50

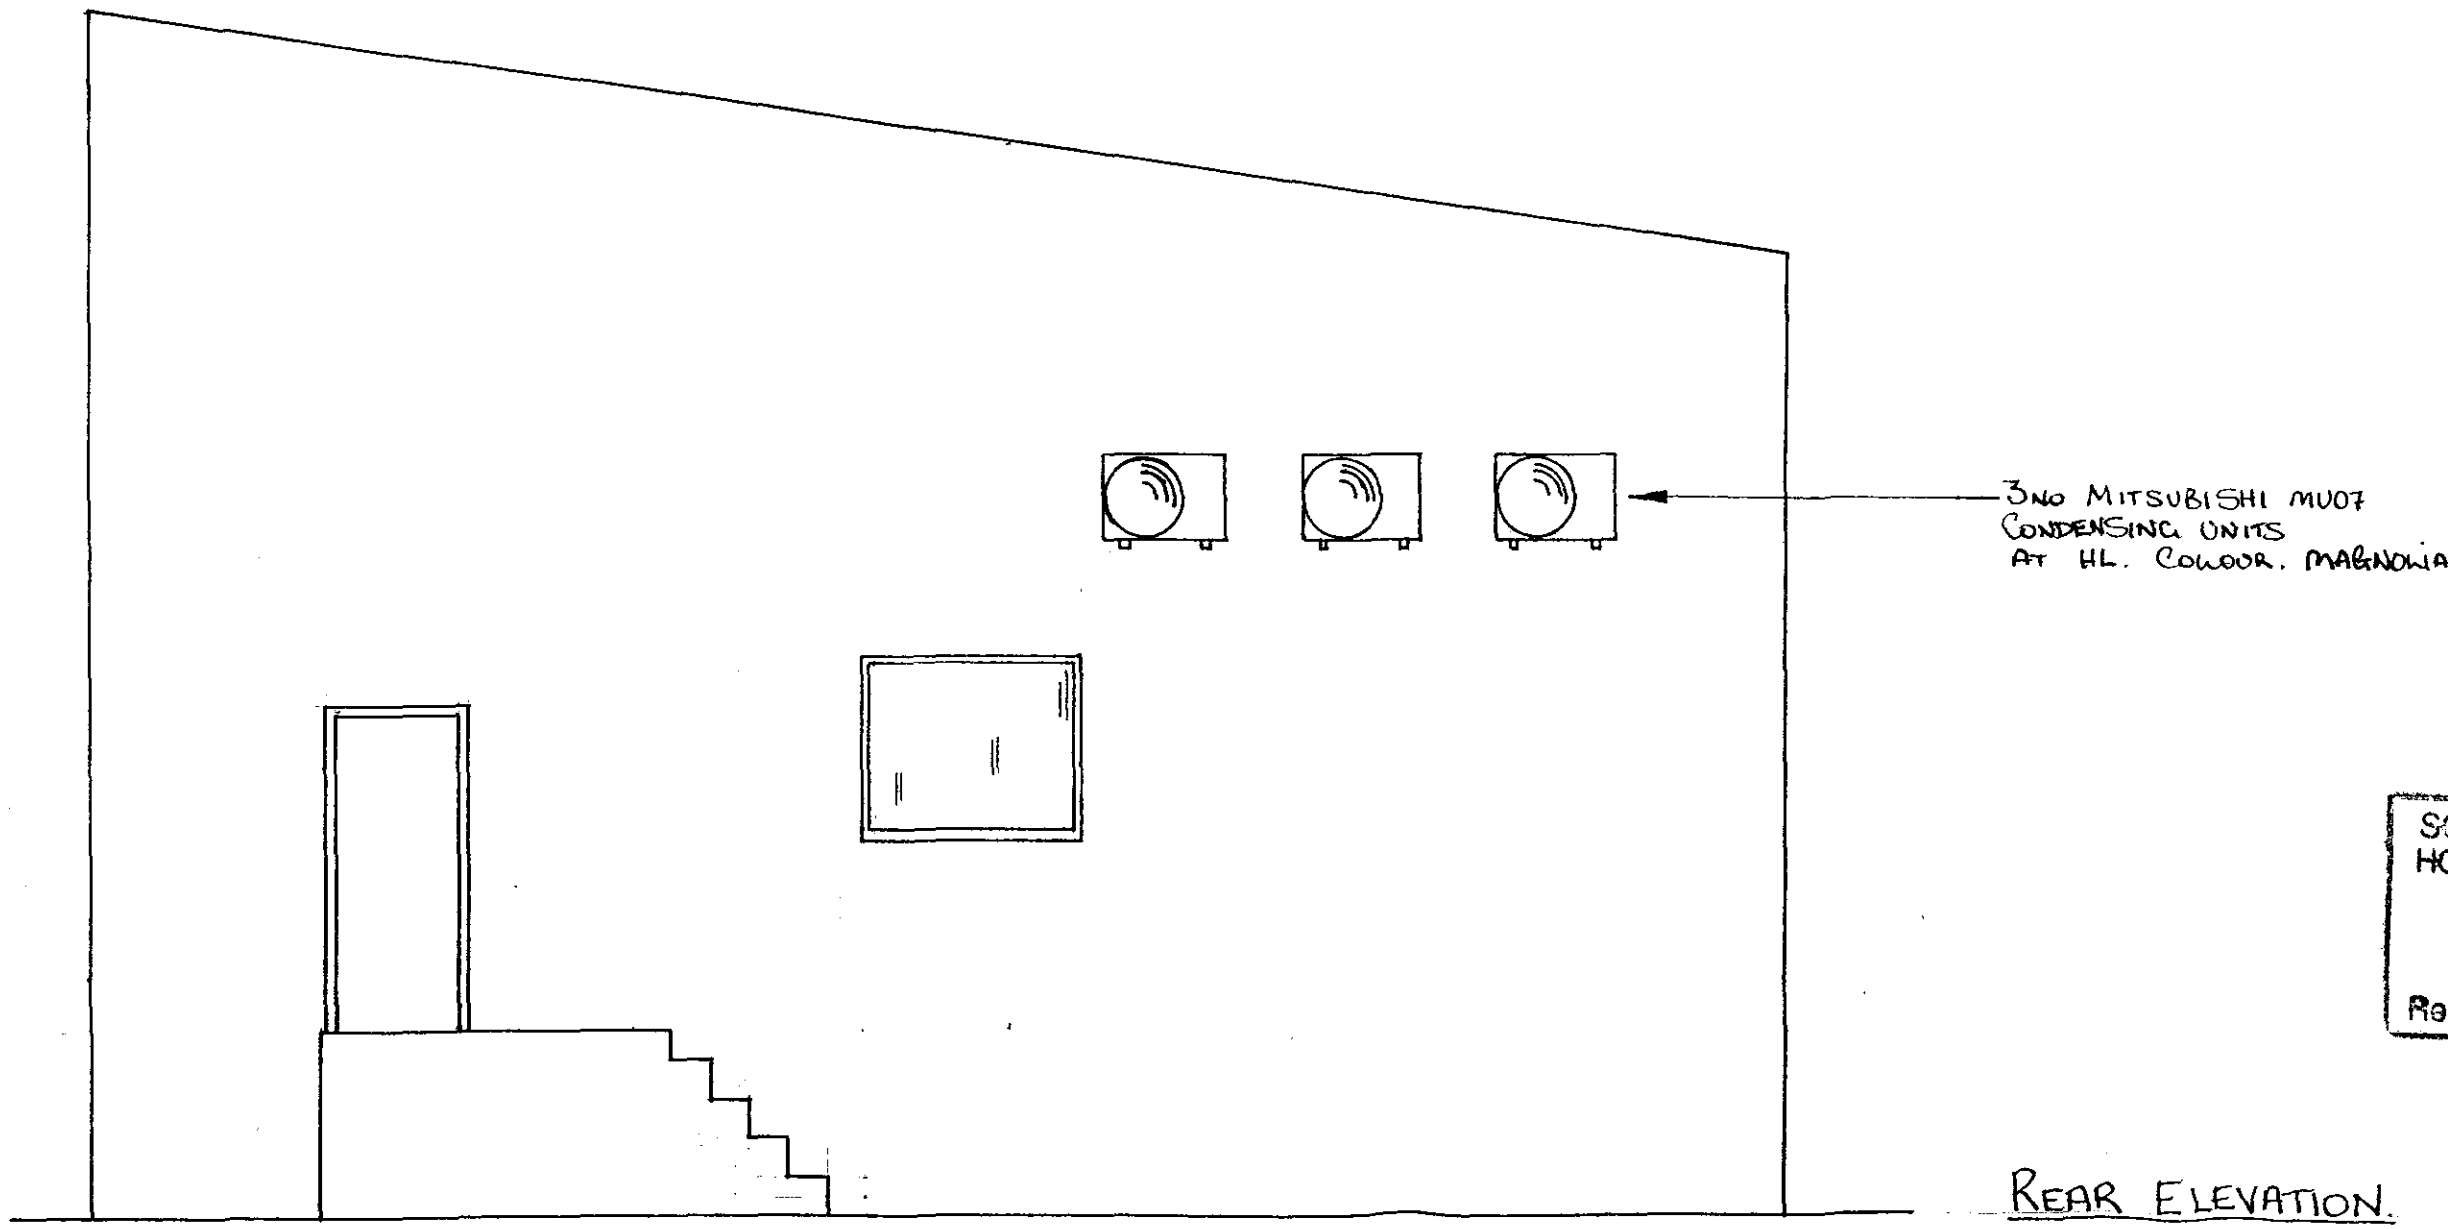

SOUTH HOLLAND DC
HOUSING & PLANNING
08 FEB 2001
Ref: H16/1467/00

REAR ELEVATION.

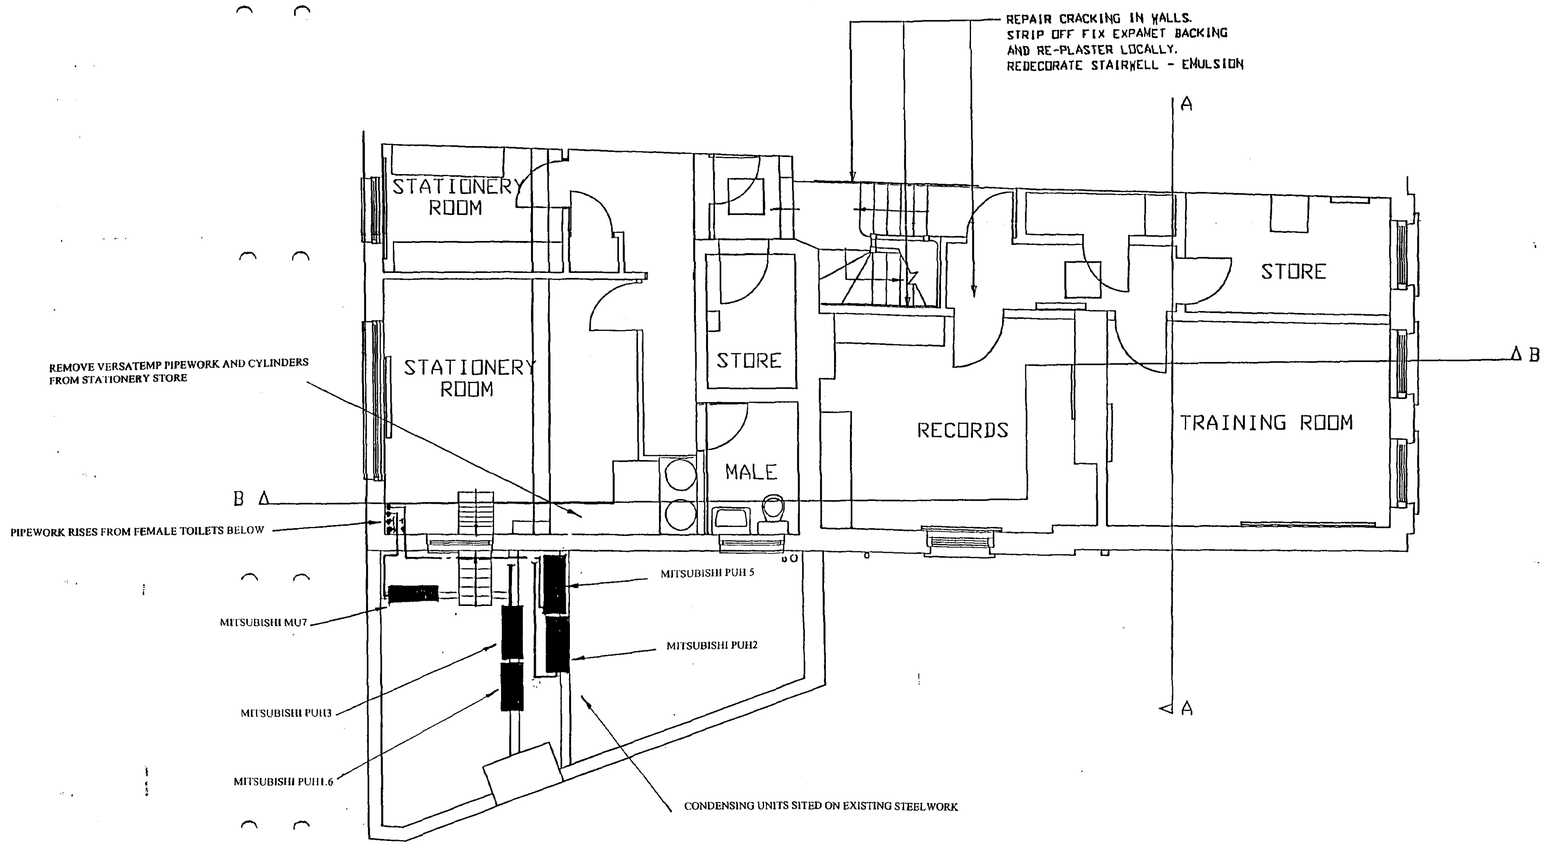

Revisions

Client

Midland Bank Property Service
St Stephen House
Prospect Hill
Redditch
Worcestershire B97 4DL

Job

Midland Bank
Spalding

Description

Roof Level
Condensing Unit Layout

SCALE 1:50


DRAWN BY C.O'S

DATE 9/11/00

DRG No Q6162/M/04

BRIGGS and FORRESTER
BUILDING SERVICES ENGINEERS
BEMBRIDGE HOUSE
BEMBRIDGE DRIVE
KINGSTHORPE
NORTHAMPTON, NN2 6LZ
TEL 01604 720072 / FAX 01604 720357

10 DEC 2008

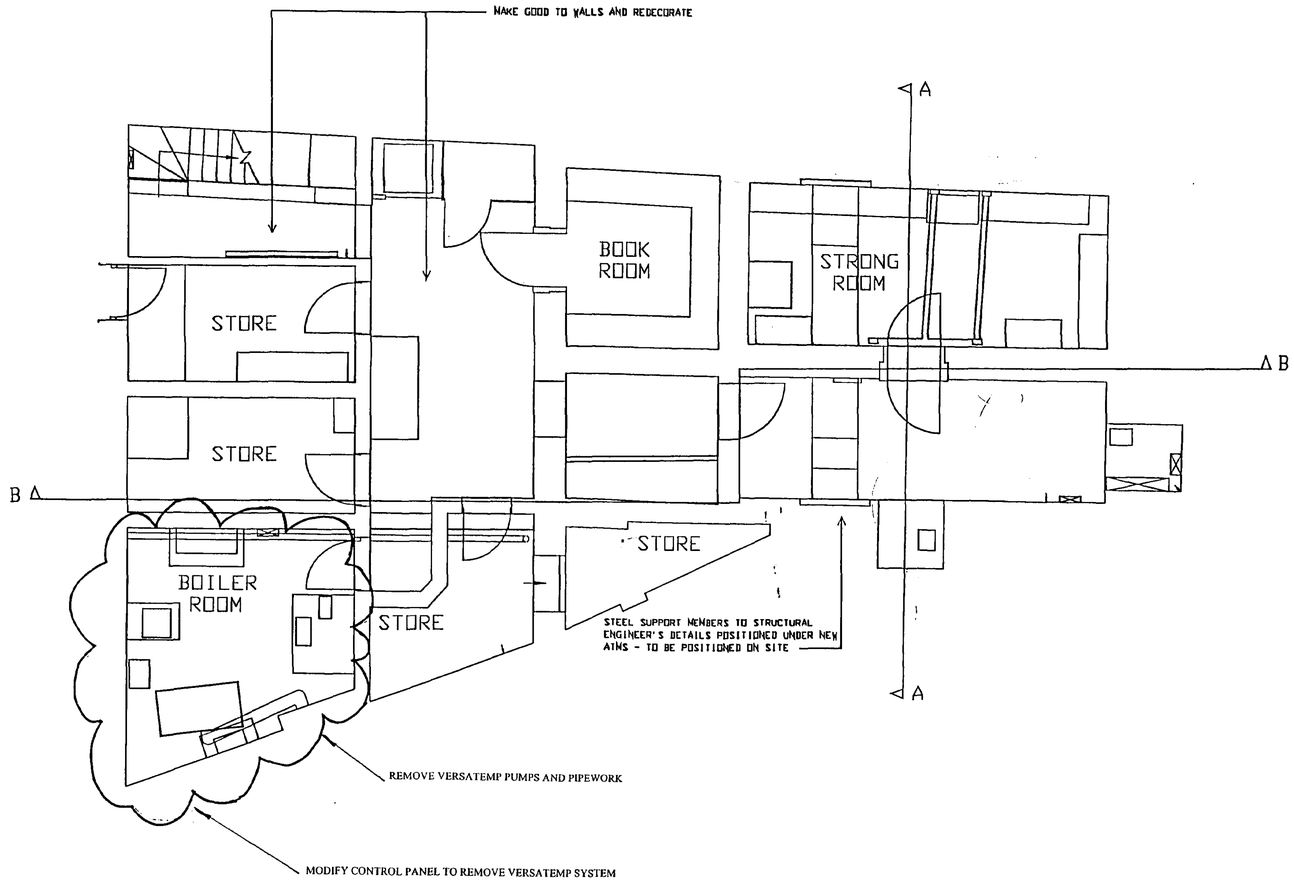

Revisions

Client
Midland Bank Property Service
St Stephen House
Prospect Hill
Redditch
Worcestershire B97 4DL

Job
Midland Bank
Spalding


Description
Basement Alterations

SCALE 1:50
DRAWN BY C.O'S
DATE 9/11/00

DRG No Q6162/M/01

BRIGGS and FORRESTER
BUILDING SERVICES ENGINEERS
BEMBRIDGE HOUSE
BEMBRIDGE DRIVE
KINGSTHORPE
NORTHAMPTON, NN2 6LZ
TEL 01604 720072 / FAX 01604 720357

PLAN
DETERMINED
Ref. H16/1447/00

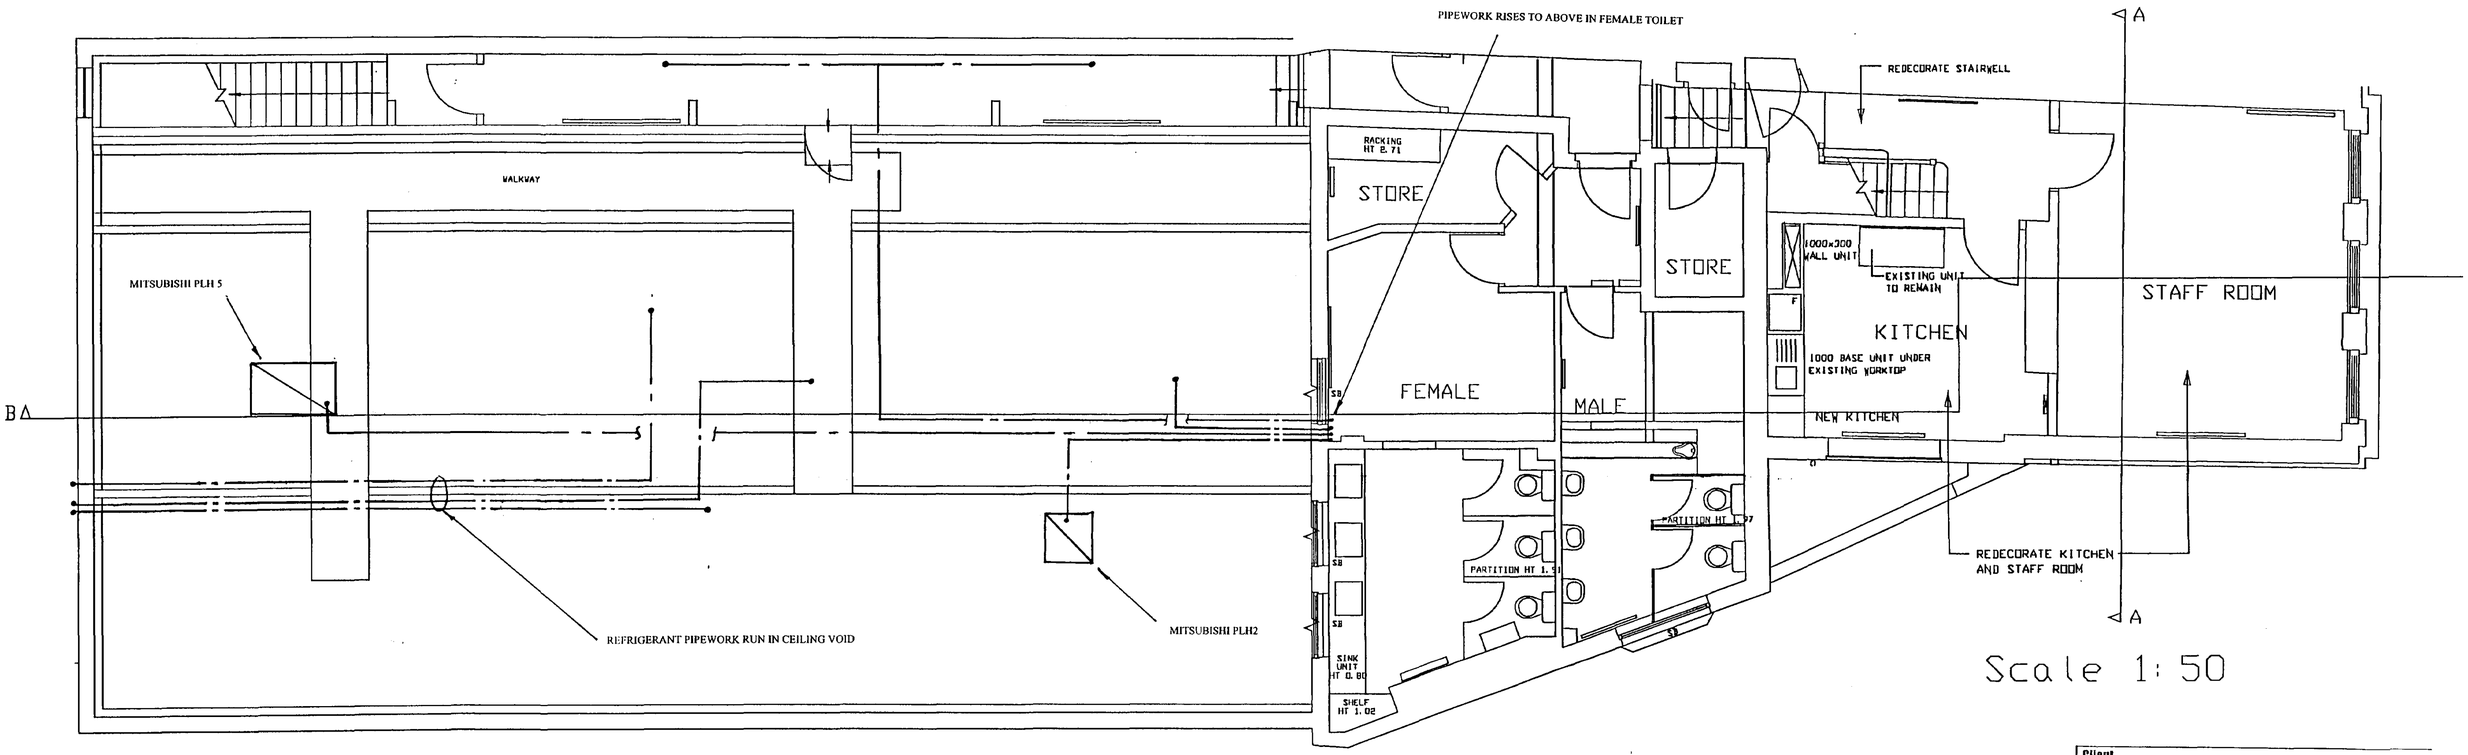


Scale 1: 50

EXAMINED PLAN

Ref. Hillingdon

Client	Midland Bank Property Service St Stephen House Prospect Hill Redditch Worcestershire B97 4DL
Job	Midland Bank Spalding
Description	Ground Floor Ceiling Void Pipework Installation
SCALE 1:50	
DRAWN BY C.O'S	
DATE 9/11/00	
DRG No Q6162/M/02	

BRIGGS and FORRESTER
BUILDING SERVICES ENGINEERS
BEMBRIDGE HOUSE
BEMBRIDGE DRIVE
KINGSTHORPE
NORTHAMPTON, NN2 6LZ
TEL 01604 720072 / FAX 01604 720357

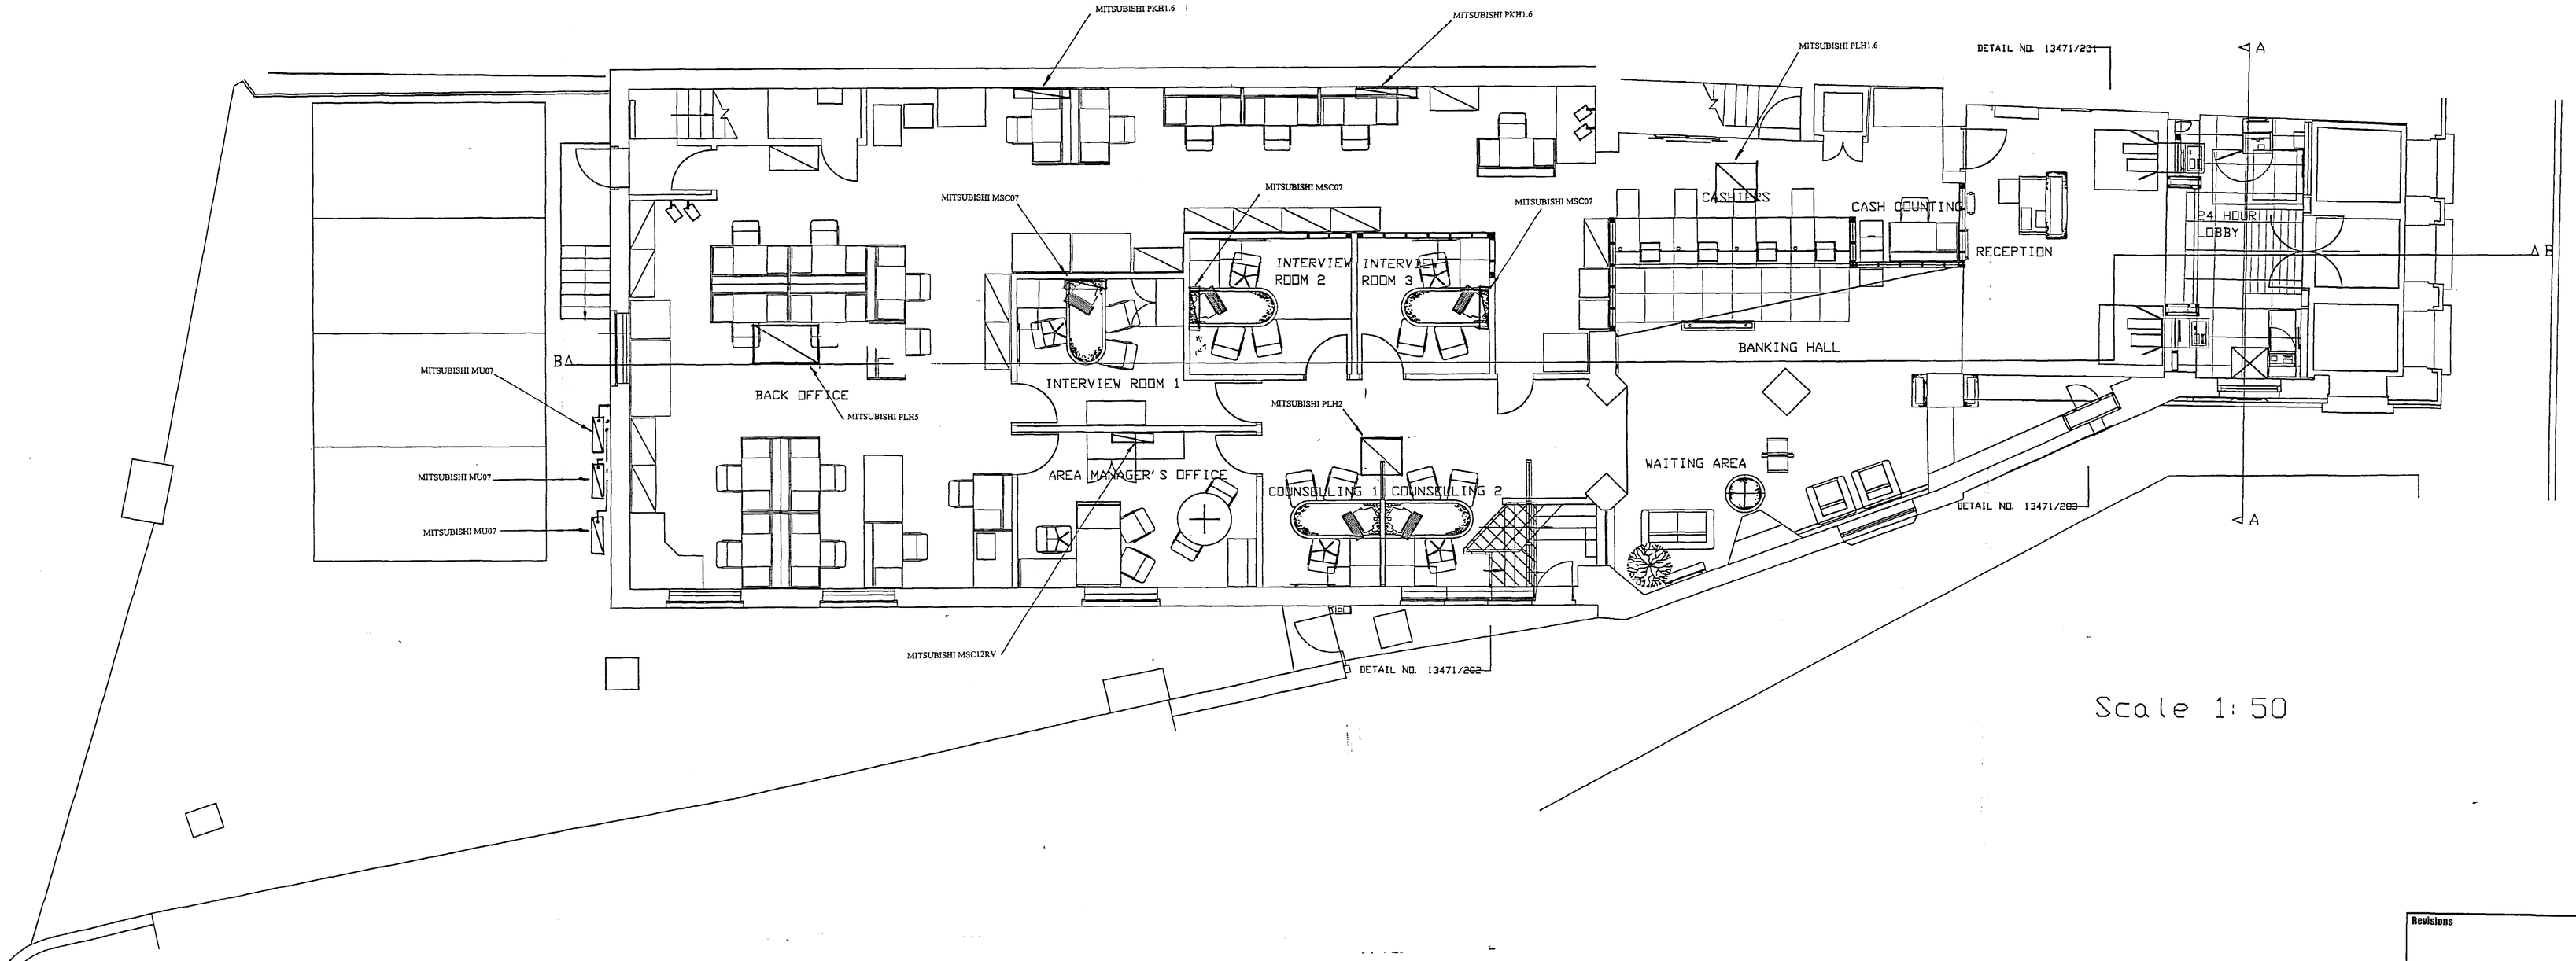

Scale 1:50

Revisions

Client

Midland Bank Property Service
St Stephen House
Prospect Hill
Redditch
Worcestershire B97 4DL

Job

Midland Bank
Spalding

Description

Ground Floor
Air Conditioning Layout

SCALE 1:50

DRAWN BY C.O'S

DATE 9/11/00

DRG No Q6162/M/03

BRIGGS and FORRESTER
BUILDING SERVICES ENGINEERS
BEMBRIDGE HOUSE
BEMBRIDGE DRIVE
KINGSTHORPE
NORTHAMPTON, NN2 6LZ