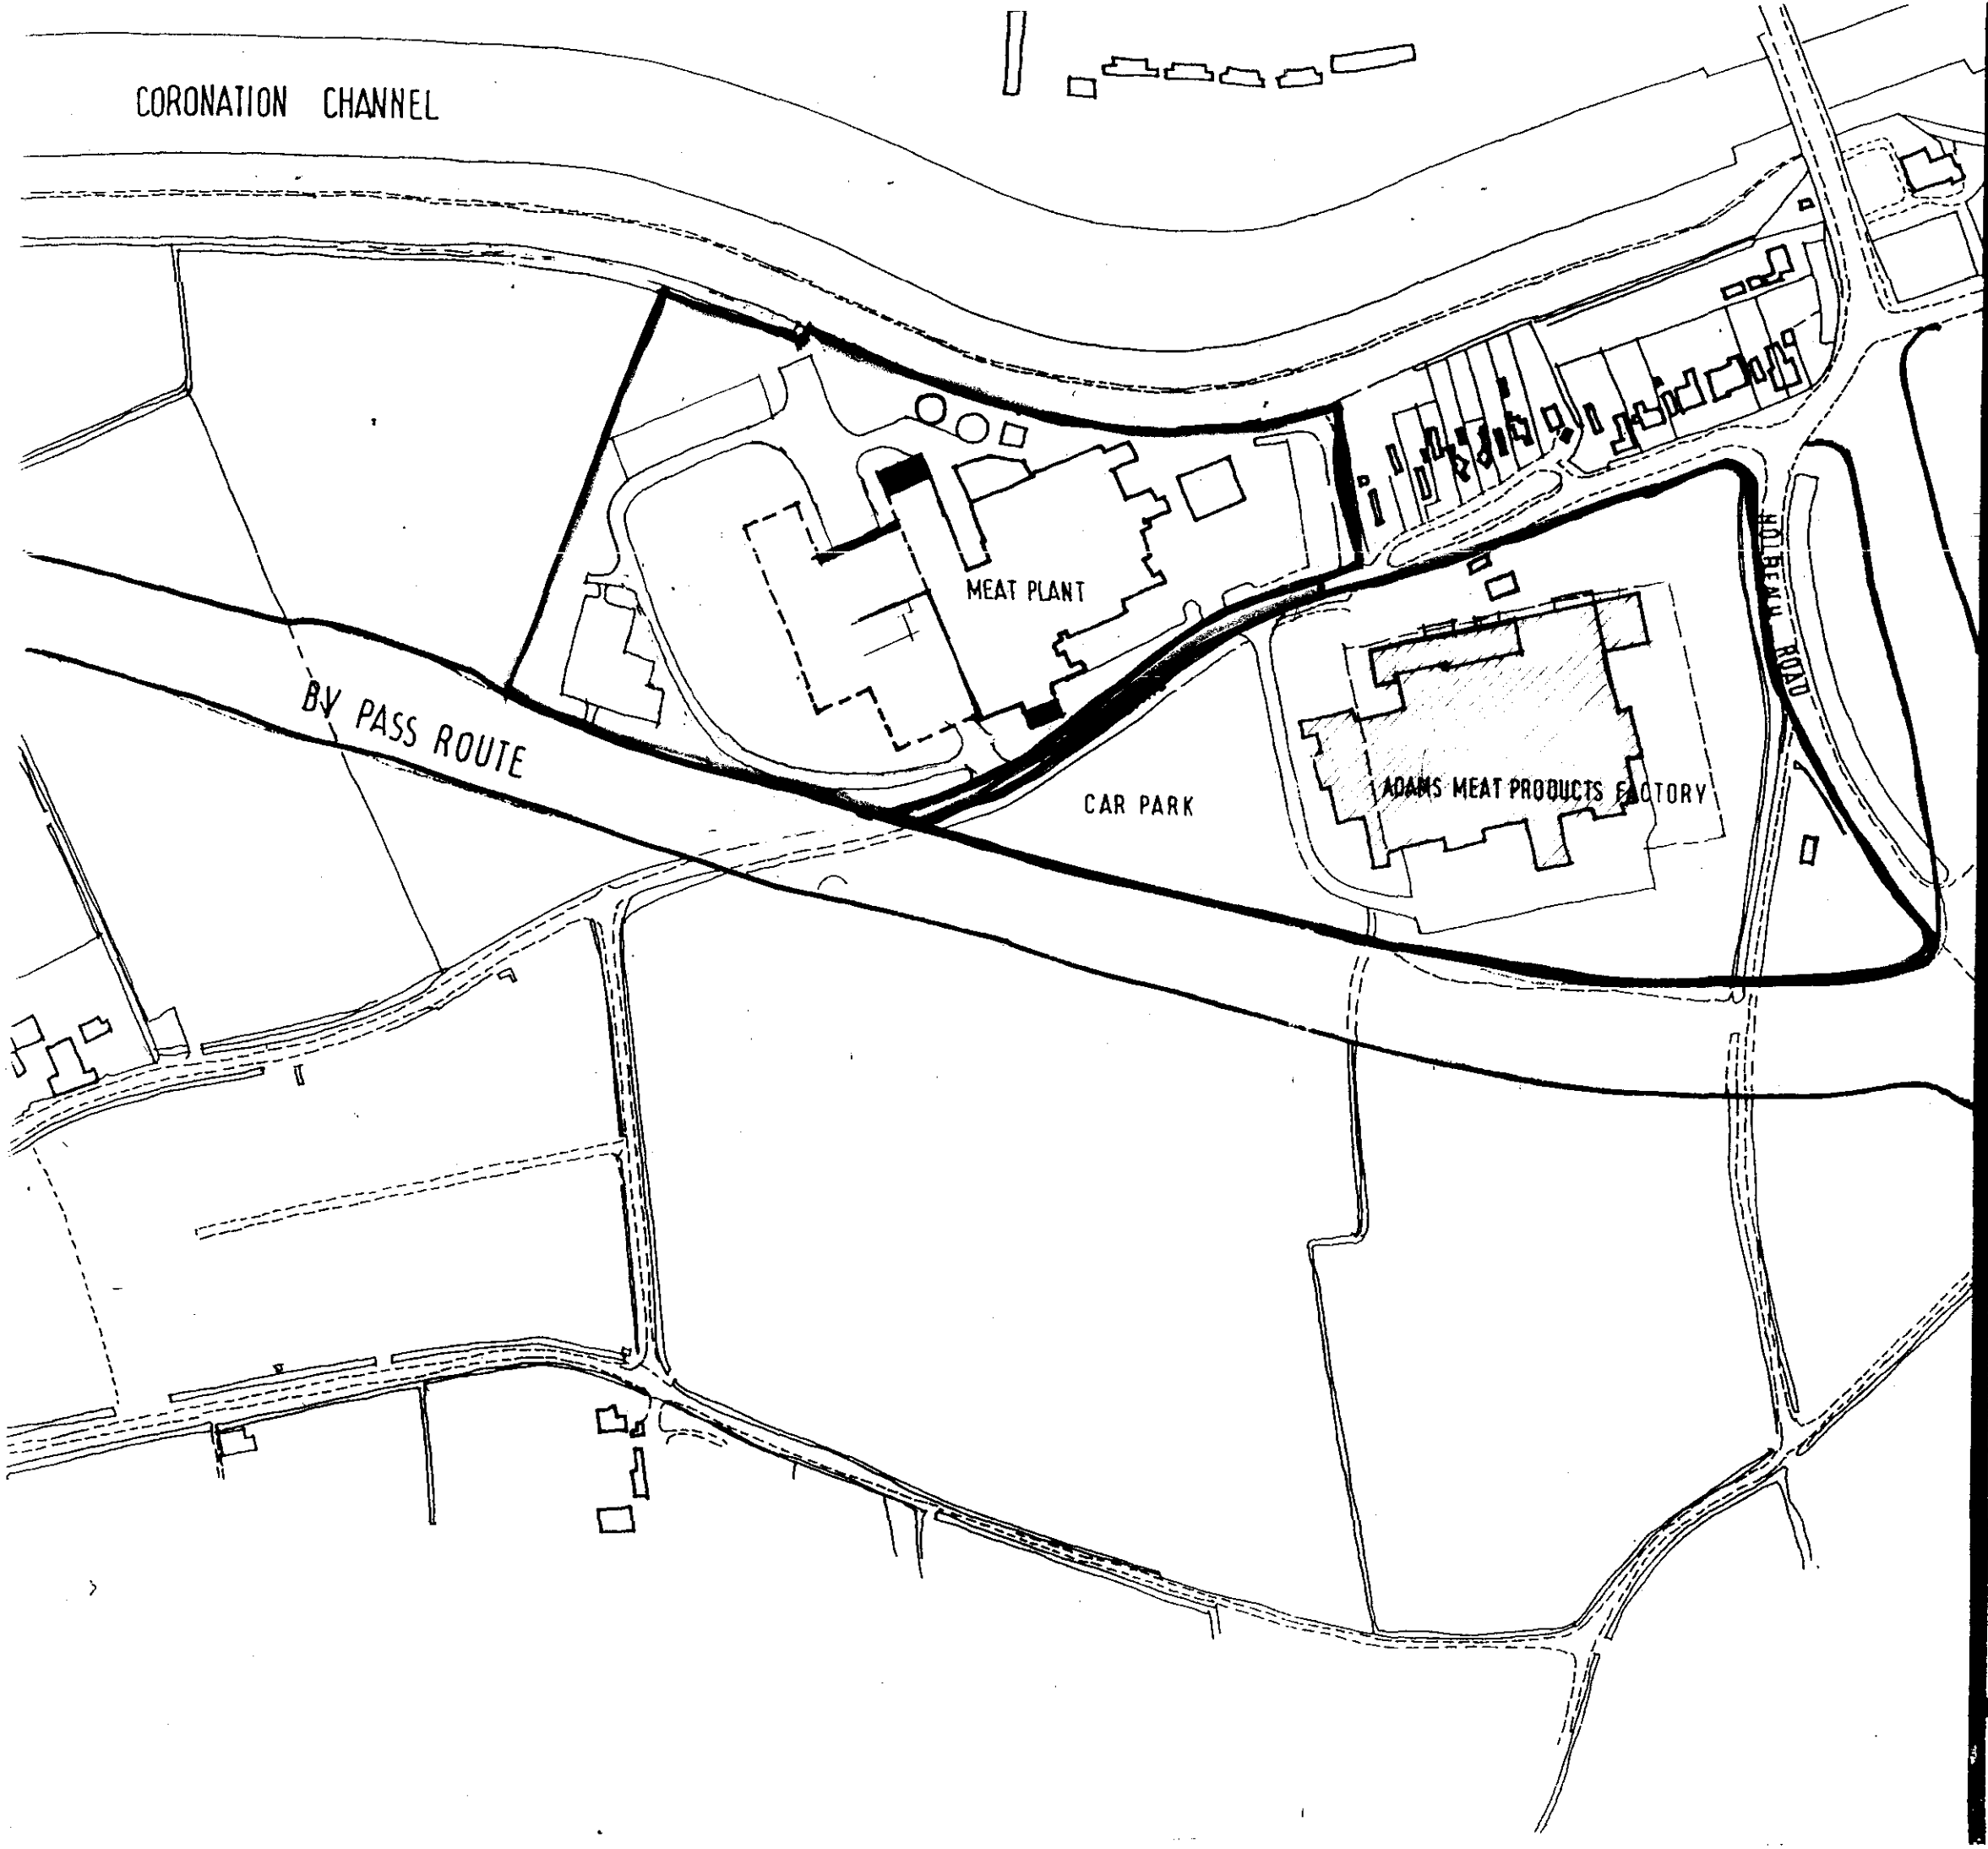


PETER HADDON AND PARTNERS

CHARTERED ARCHITECTS

The Old Rectory
Milton Malsor
Northampton NN7 3AQ
tel 0604 858916 fax 0604 859123

REVISIONS

A. DRWG. UPDATED TO INDICATE 3BAY EXTENSION 10·97 OCB · CNF

B. DRWG. UPDATED TO INDICATE 9 BAY EXTENSION 5·99·OCB·CNF.

C. PLANT ROOM EXTENSION INDICATED 5.99. SB.CNF

D. WIP CHILLER EXTENSION ADDED 11·99·OCB·CNF

H16/11/00

Contractors must check all dimensions on site : all discrepancies must be reported immediately to the architect before proceeding.

PROPOSED DEVELOPMENTS

ADAMS PORK PRODUCTS Ltd


MEAT PLANT FULNEY LANE SPALDING LINCS.

LOCATION PLAN


SCALE	DATE	DRAWN
1:2500	FEB 97	E. P.

DWG NO 2580 / 7 D


This drawing is copyright

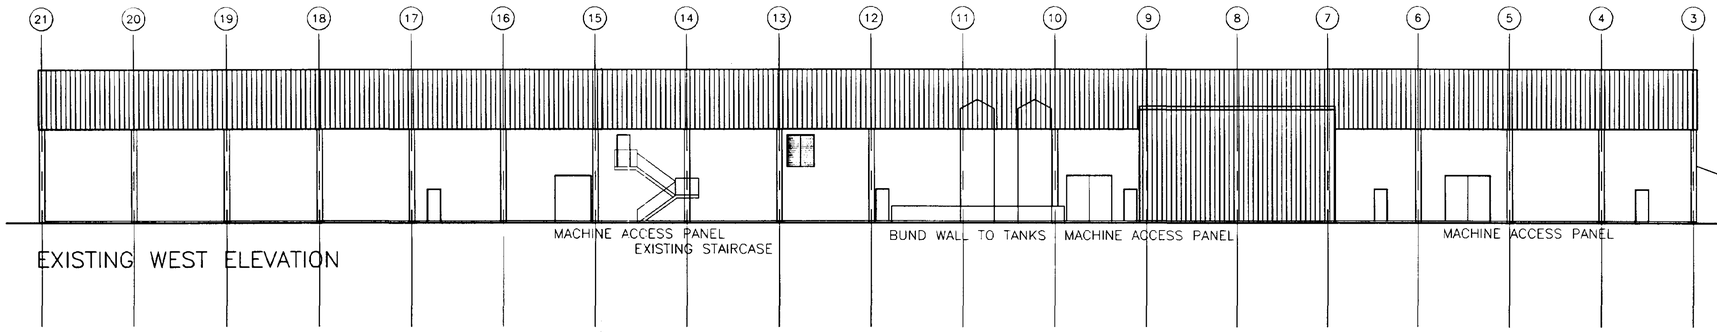


EXISTING WEST ELEVATION

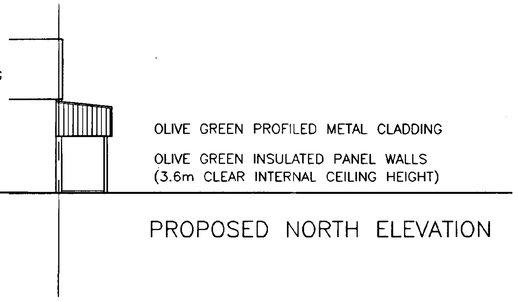


PROPOSED NORTH ELEVATION

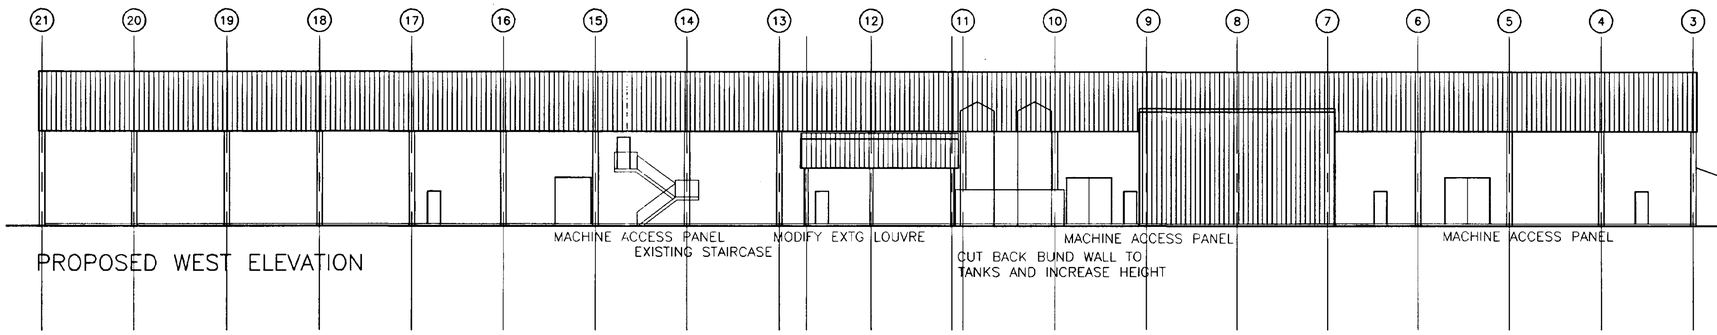

PROPOSED WEST ELEVATION

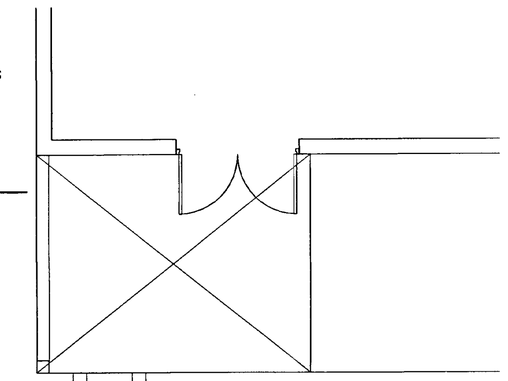

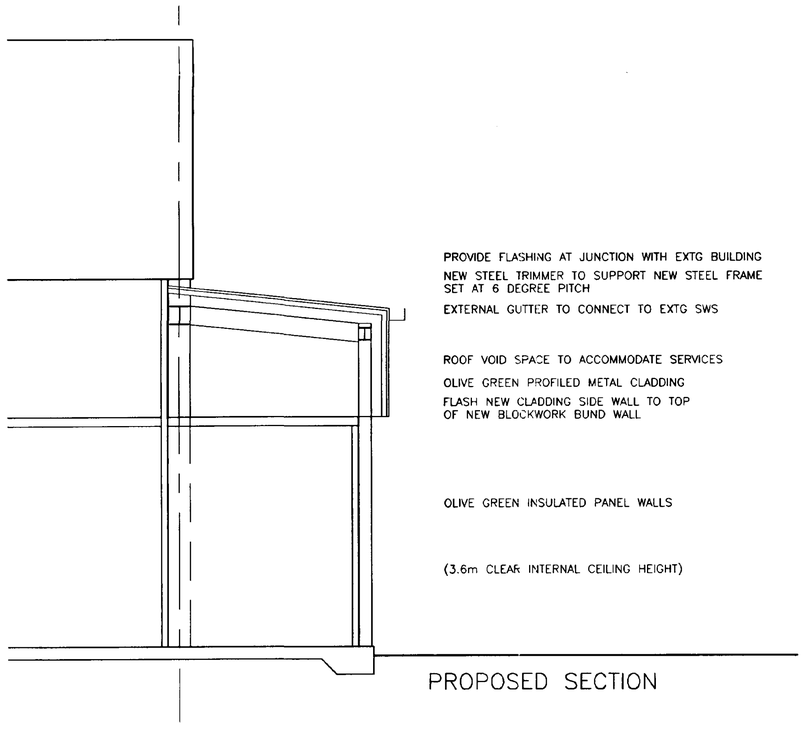

PROPOSED SECTION

SOUTH NORTHAMPTONSHIRE COUNCIL
PLANNING
10 DEC 2000
DETERMINED
PLAN

BOWL CHOPPER

COPYRIGHT RESERVED

NOTES: DO NOT SCALE. ALL DIMENSIONS TO BE CHECKED ON SITE. DISCREPANCIES TO BE REPORTED BEFORE PROCEEDING.


REVISION:
FIRST ISSUE OF DRAWING: 03/04/2000
A: UPDATED FOLLOWING DISCUSSION WITH CLIENT. DEC 2000 OCB
B: BUND WALL HEIGHT UPDATED TO 2200mm CLEAR. DEC 2000 OCB
C:
D:
E:
F:
G:
H:

REVISION:
N:
P:
Q:
R:
S:
T:
U:
V:
W:
X:
Y:
Z:

PETER HADDON AND PARTNERS CHARTERED ARCHITECTS
THE OLD RECTORY, RECTORY LANE, MILTON MALSOR, NORTHAMPTON NN7 3AQ. TEL 01604 858916 FACSIMILE 01604 859123

FACTORY EXTENSION
ADAMS PORK PRODUCTS LTD
FULNEY LANE SPALDING
EQUIPMENT WASH EXTENSION
CAD Ref: FRY01

Scale	Date	Drawn	Checked	No	
1:50 1:200	NOV 2000	OCB	CNF	2782/23	B

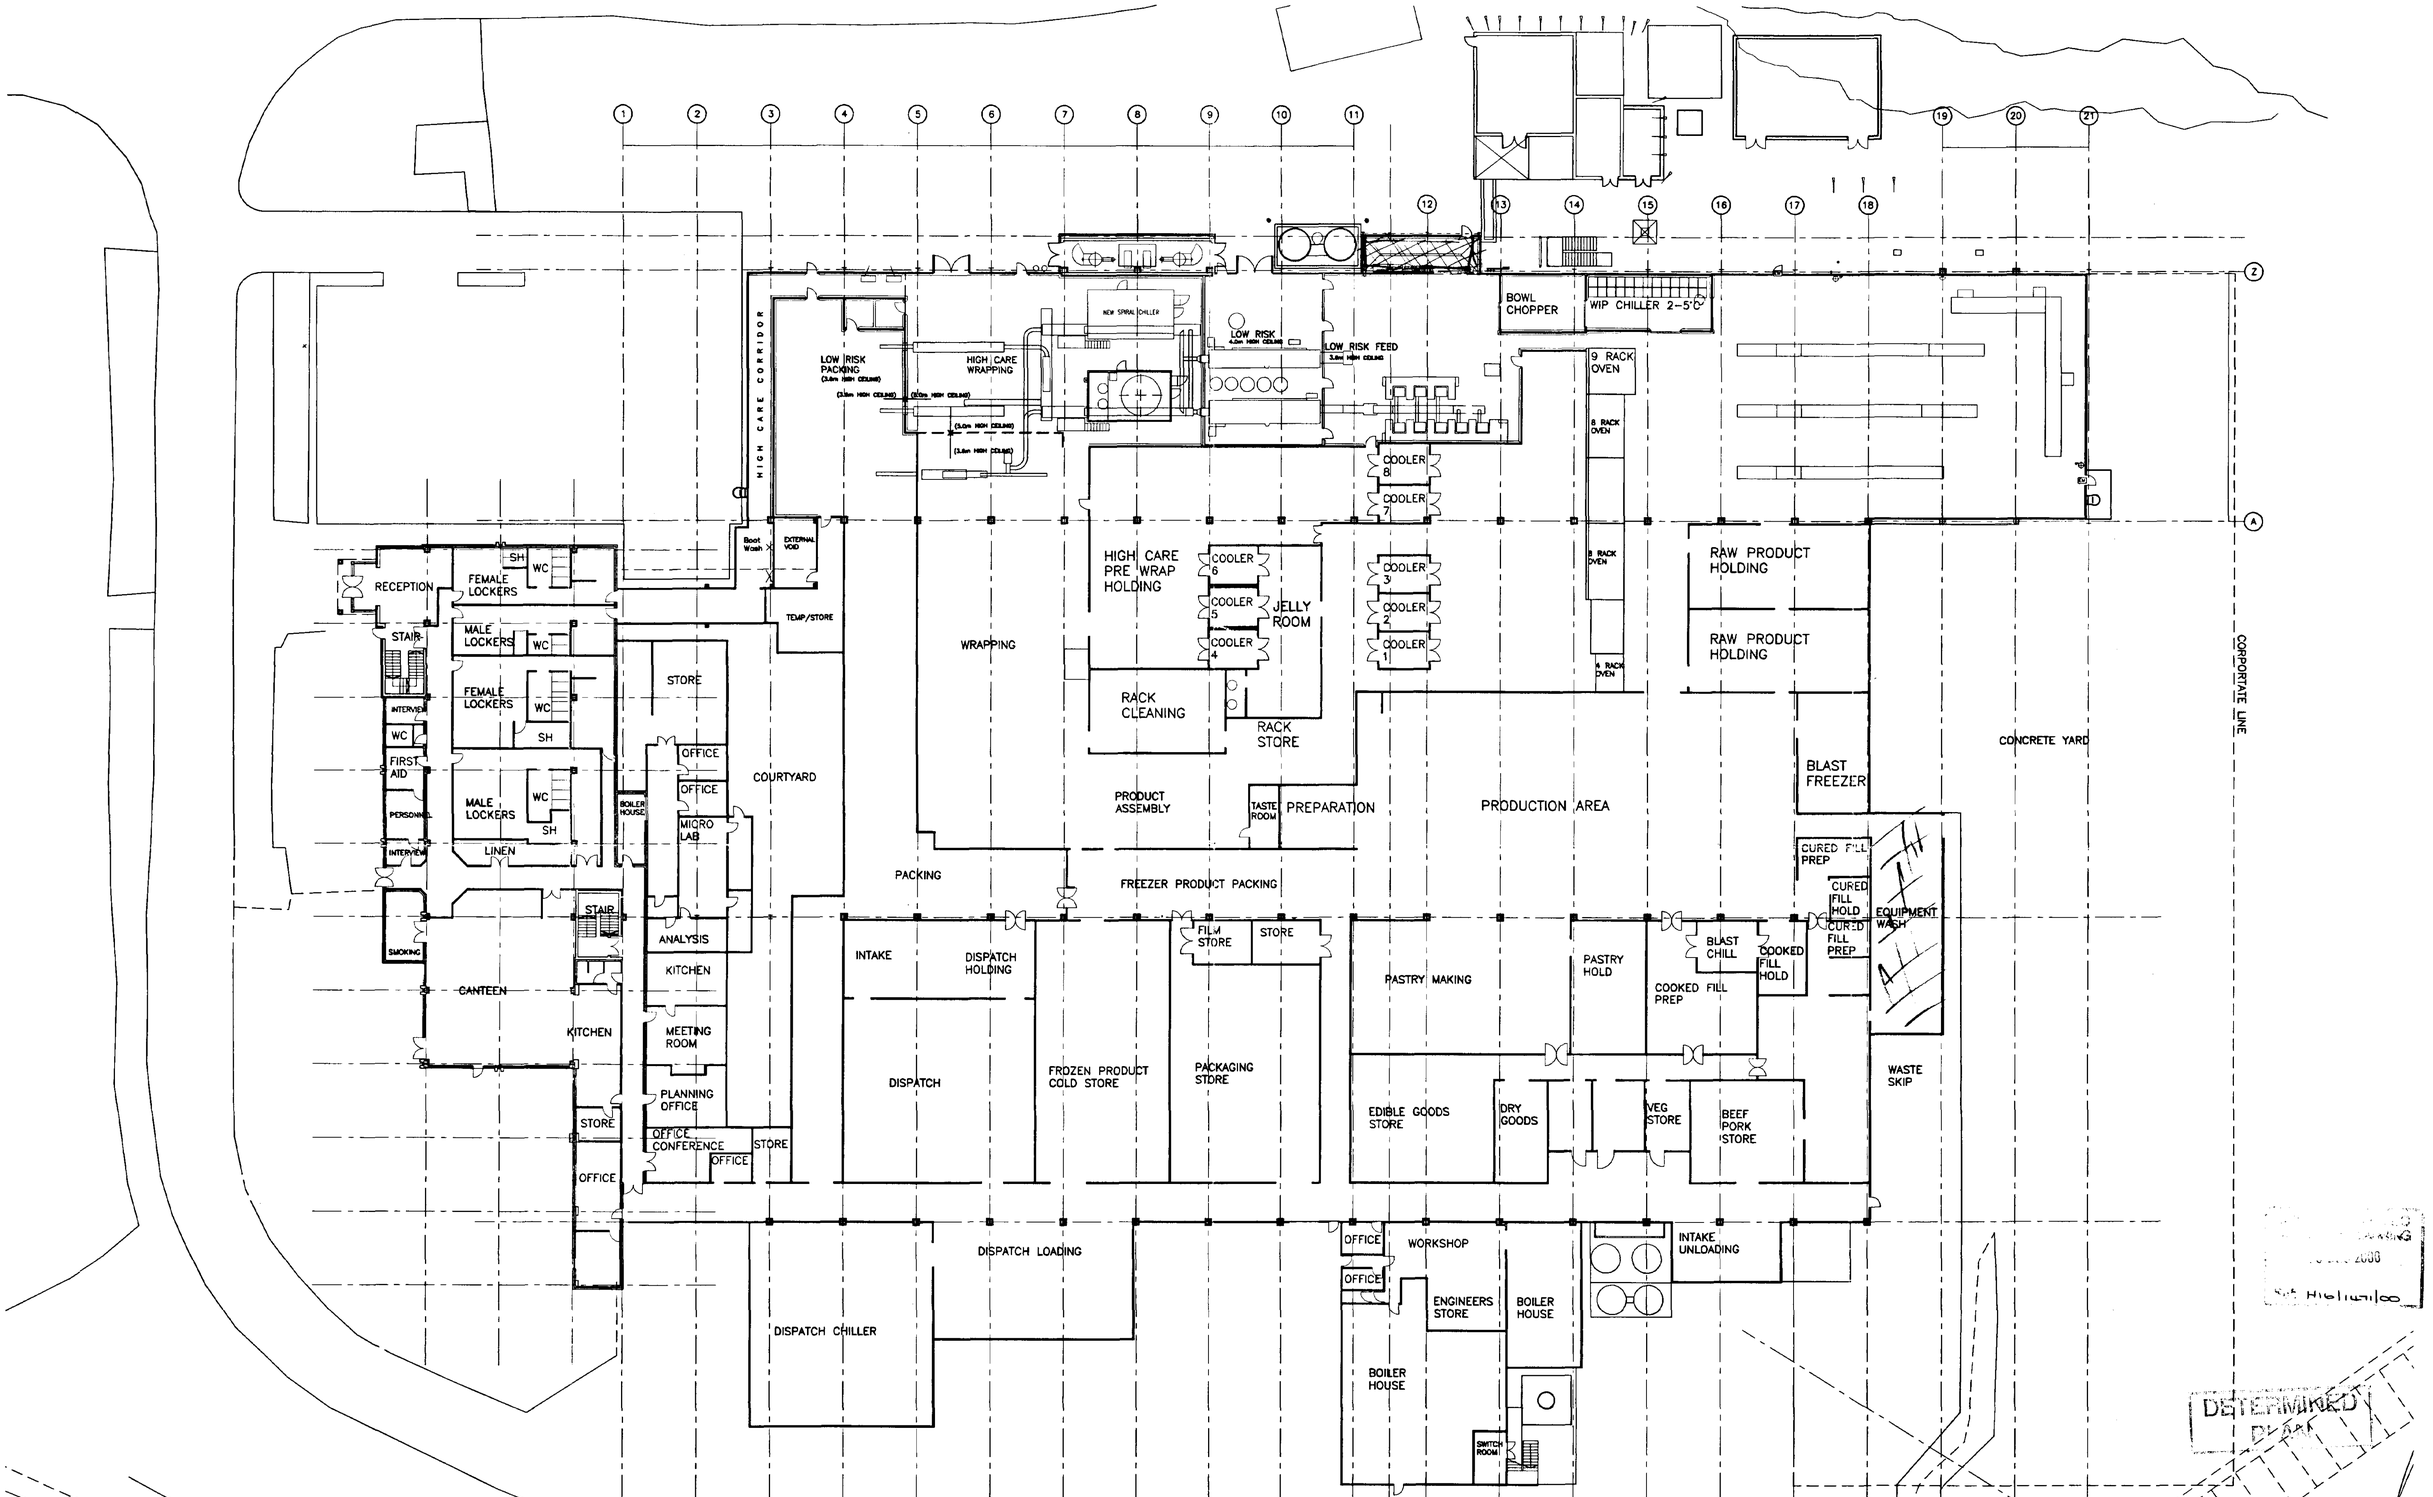

COPYRIGHT RESERVED

NOTES: DO NOT SCALE. ALL DIMENSIONS TO BE CHECKED ON SITE. DISCREPANCIES TO BE REPORTED BEFORE PROCEEDING.

REVISIONS
A: CAR PARK AREA UPDATED AT FRONT OF FACTORY. MAR 2000 OCB CNF
B: NEW WIP CHILL, BOWL CHOPPER AND EQUIPMENT WASH INDICATED. APR 2000 CEJ CNF
C: NEW SPIRAL CHILLER ADDED. AUG 2000 OCB
D: UPDATED TO AS BUILT LAYOUT. NOV 2000 OCB
E: UPDATED TO INDICATE PROPOSED EQUIPMENT WASH EXTENSION. DEC 2000 OCB
F:
G:
H:

PETER HADDON AND PARTNERS CHARTERED ARCHITECTS
THE OLD RECTORY, RECTORY LANE, MILTON MALSOR, NORTHAMPTON NN7 3AQ. TEL 01604 858916 FACSIMILE 01604 859123

FACTORY EXTENSION
ADAMS PORK PRODUCTS LTD
FULNEY LANE SPALDING
GROUND FLOOR LAYOUT CAD Ref: FRY01

Scale	Date	Drawn	Checked	No	
1:250	FEB 2000	OCB	CNF	2782/20	E

DETERMINED PLAN