

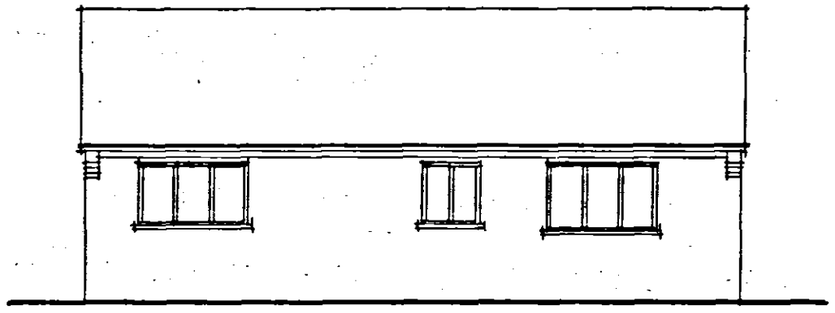



REAR ELEVATION

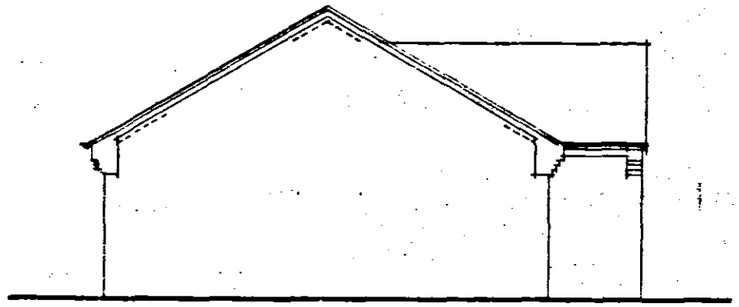


SIDE ELEVATION

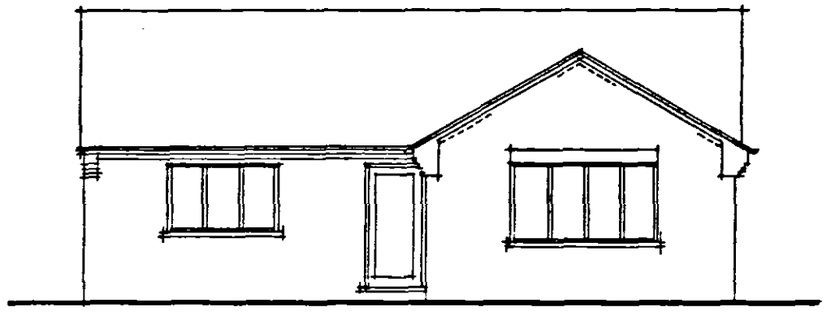

FRONT ELEVATION

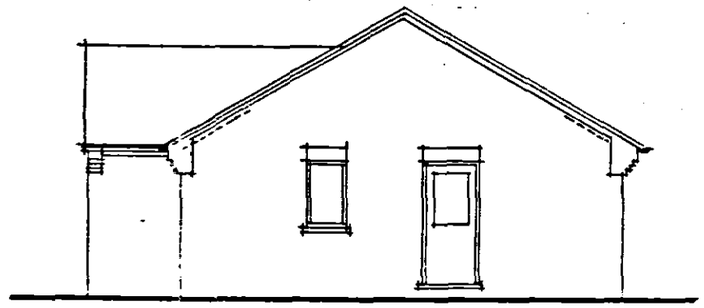

SIDE ELEVATION

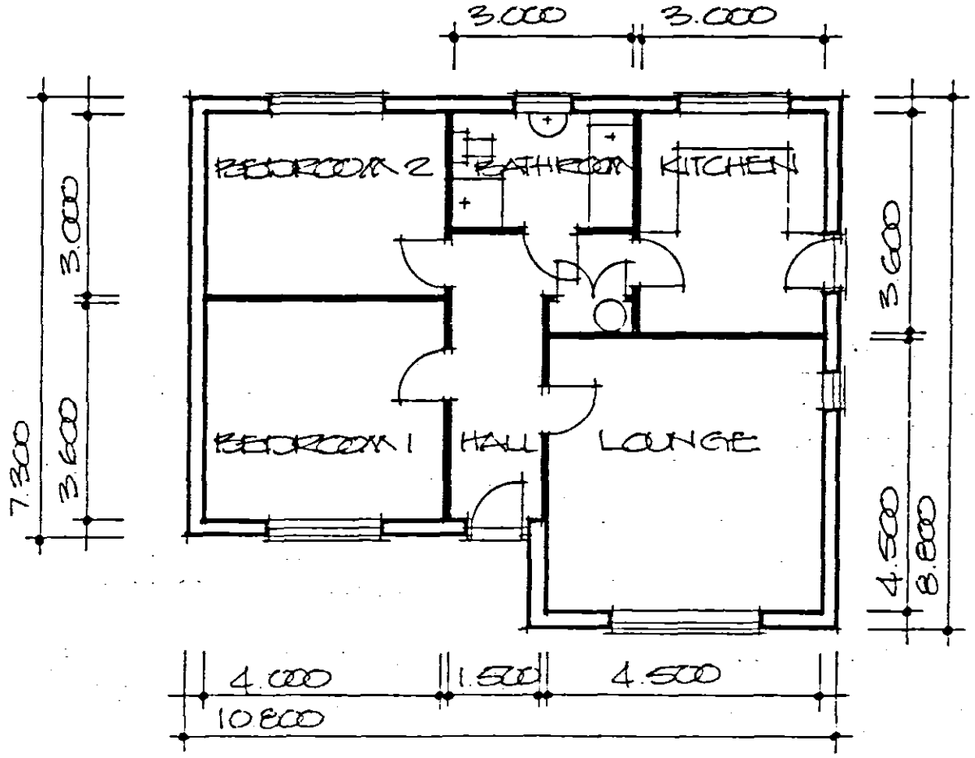

Scale 1:100
Drg. no. 04/71/03

DETERMINED PLAN

SHDC
Planning & Development
0 3 NOV 2004
Ref: 1479/04

BUNGALOW DESIGN FOR PLOT 2
PROPOSED DEVELOPMENT
AT REAR OF 50 ALBERT STREET,
SPALDING.

indicative

Alan Hornsby
Architectural Services Ltd
Little Acre, Peak Hill, Cowbit,
Spalding, Lincs. PE12 6AW
Tel: Holbeach (01406) 380591