
DETAILS ON THIS DRAWING ARE COPYRIGHT OF SIDEBOTTOM RICHARDSON CHENG LIMITED.THIS IS A CONFIDENTIAL DOCUMENT AND MUST NOT BE COPIED, USED OR DIVULGED IN ANY WAY WITHOUT PRIOR WRITTEN CONSENT

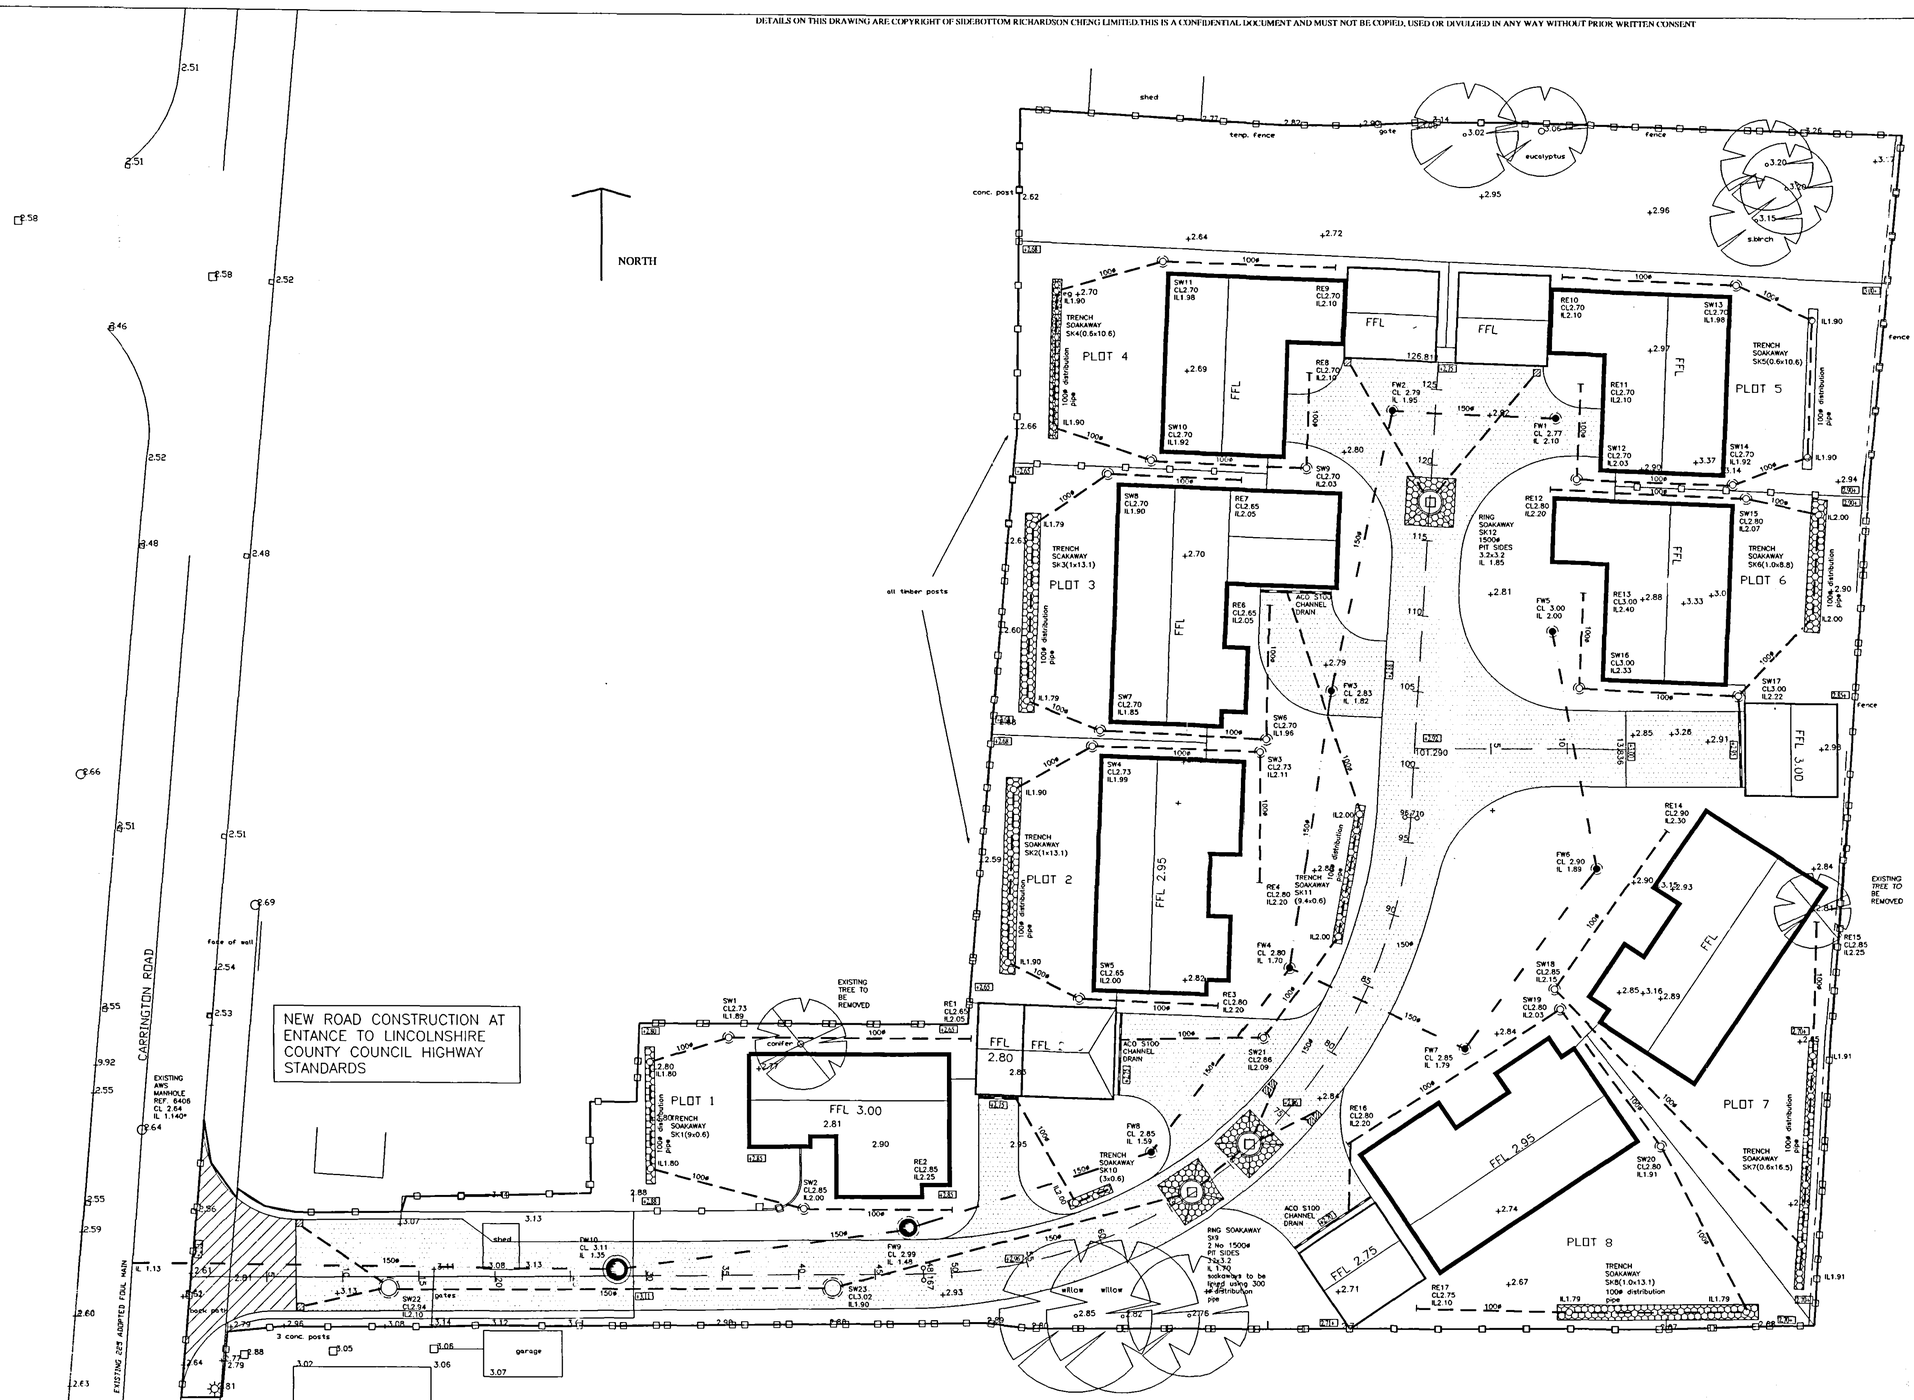

NOTES

1. THIS DRAWING TO BE READ IN CONJUNCTION WITH SPECIFICATIONS AND ALL OTHER RELEVANT DRAWINGS
2. ONLY HIGHWAY DRAIN TO BE DISCHARGED INTO EXISTING INTERNAL DRAINAGE BOARD/HIGHWAY DRAIN
3. ALL COVER LEVELS SHOWN ON THIS DRAWING ARE APPROXIMATE. EXACT LEVELS TO BE DETERMINED ON SITE TO SUIT ADJACENT FINISHED GROUND LEVELS.
4. NO DRAINAGE FROM PRIVATE AREAS TO BE DISCHARGED TO PUBLIC HIGHWAY. DRIVES TO BE LAID TO FALL TO GULLYS AT LOW POINTS TO ENSURE COMPLIANCE.
5. NO GATES, ETC TO OPEN OVER THE PUBLIC HIGHWAY.
6. ALL COVER LEVELSS AND INVERT LEVELS SHOWN TO MANHOLES ARE TO ORDNANCE DATUM
8. ALL PRIVATE DRAINAGE SHALL BE CARRIED OUT IN ACCORDANCE WITH PART H OF THE CURRENT BUILDING REGULATIONS.
9. FOR PROPOSED FINISHES REFER TO ARCHITECTS DRAWINGS.
10. ALL SVP PIPES TO BE 100ø @ 1:40 MIN. UNLESS NOTED OTHERWISE. (FOR LOCATION OF SVP'S AND RWP'S REFER TO ARCHITECT'S DRAWINGS)

LEGEND

- PIPE Ø/GRADIENT
- 150/150 — EXISTING S.W. SEWER
- EXISTING FOUL SEWER
- PROPOSED S.W. MANHOLE
- PROPOSED F.W. MANHOLE
- YG/G YARD GULLY/ GULLY
- ACCO or SIMILAR APPROVED CHANNEL DRAIN
- SITE BOUNDARY
- SK12 — RING SOAKAWAY
- SURFACE COURSE
  40mm 0/10mm size graded surface course to clause 7.3 and compacted to clause 7.2 within the range 2%-10%
  BINDER COURSE
  110mm 0/20mm size Dense Binder Course recipe mix to Bs 4987 and in particular part 1 The binder shall be 50 (40/60) grade)
  SUB-BASE
  310mm DoT Type 1 Sub-base
  (Based on assumed CBR of 3%)
- TRENCH SOAKAWAY

REV	DATE	REMARKS

STATUS PRELIMINARY

SIDEBOTTOM RICHARDSON CHENG LTD
CONSULTING STRUCTURAL AND CIVIL ENGINEERS
15 HIGH STREET, SPALDING, LINCS. PE11 1TW
TEL: (01775) 712560
FAX: (01775) 712635
E-MAIL: src@s-r-c.co.uk

PROJECT
Proposed Residential
Off Carrington Road
Spalding

TITLE
Site And Drainage Layout

DATE	17-June 2006	SCALE	1:200
DRAWN	SRC	CHECKED	
DESIGN		FILENAME	17406/04

DRG No. 17406/04 REV

29.6.06
1479/06

DETAILS ON THIS DRAWING ARE COPYRIGHT OF SIDEBOTTOM RICHARDSON CHENG LIMITED.THIS IS A CONFIDENTIAL DOCUMENT AND MUST NOT BE COPIED, USED OR DIVULGED IN ANY WAY WITHOUT PRIOR WRITTEN CONSENT