




front

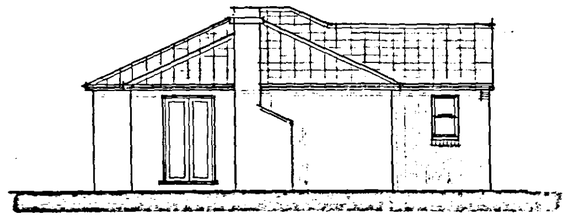

side

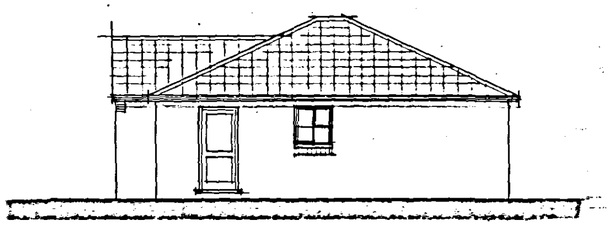


side

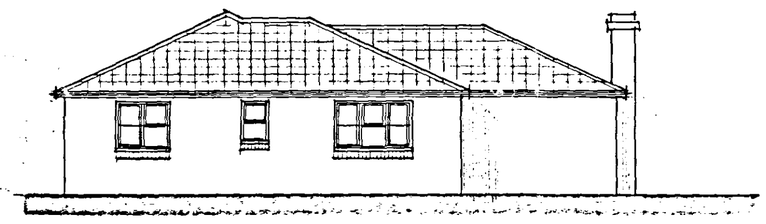

rear

12·800

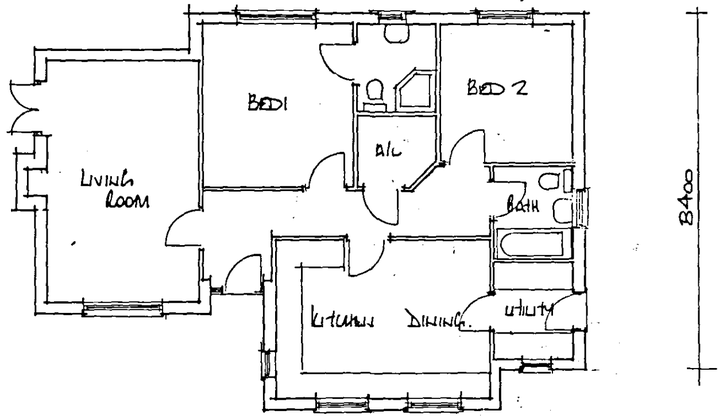

ground floor plan

RECEIVED
28 OCT 2006
1479/06

EAST MIDLANDS
DESIGN ASSOC.

Architectural Consultants

Willow Lodge
Horseshoe Road
Spalding
Lincs
PE11 3JA

Tel/fax :- 01775 767968
E-mail :- willowlodge@zoom.co.uk
Mobile phone :- 07810 815044

Client
Nethwood Homes Development Ltd

Project.
Residential Development
Carrington Road
Spalding.

Drawing
Plan & Elevations
Plot 1.

Scale 1:100

Date Oct 06 Drawn AL

Dwg No: Rev.

06/05/02