




front

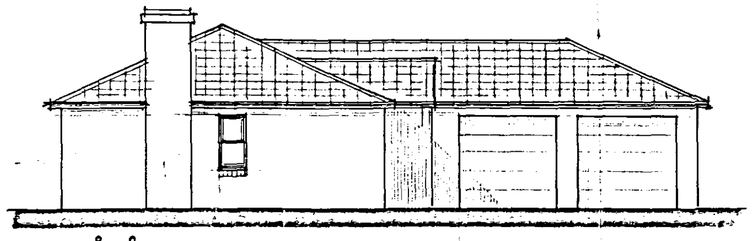

side

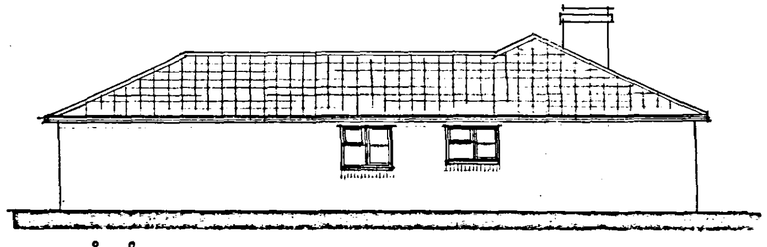


side

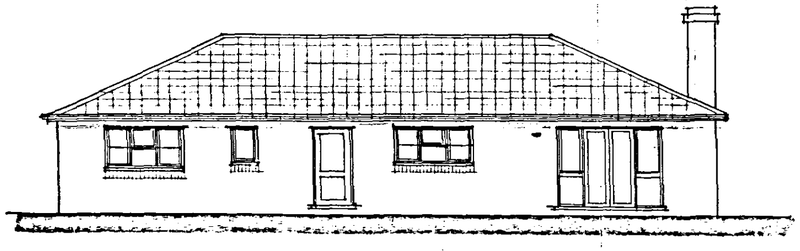

rear

15360

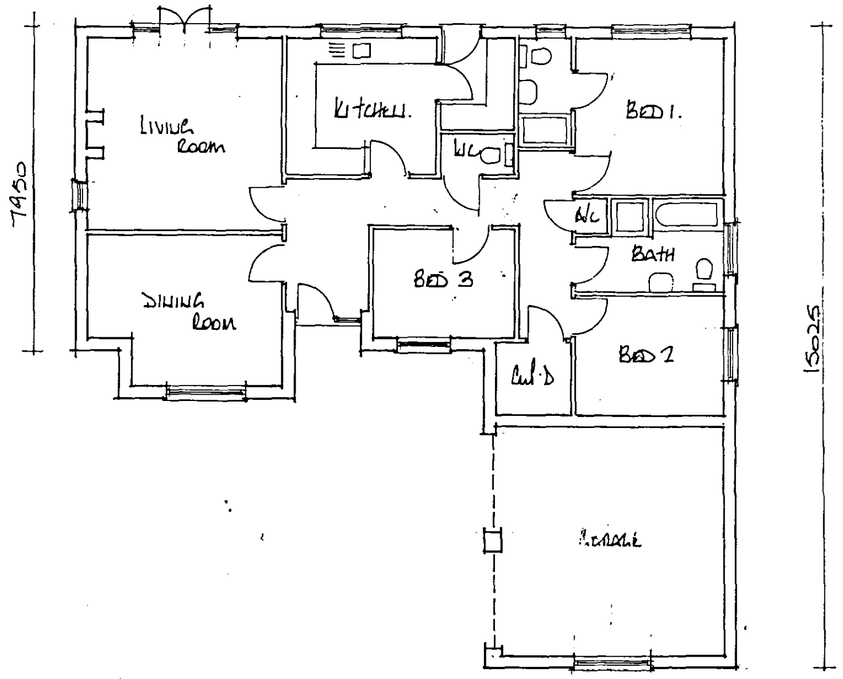

ground floor plan

RECEIVED
14/9/06

EAST MIDLANDS
DESIGN ASSOC.

Architectural Consultants

Willow Lodge
Horseshoe Road
Spalding
Lincs
PE11 3JA

Tel/fax :- 01775 767968
E-mail :- willowlodge@zoom.co.uk
Mobile phone :-07710 815044

Client
NEATWOOD HOMES DEVELOPMENTS LTD

Project.
RESIDENTIAL DEVELOPMENT
LARRINGTON ROAD
SPALDING

Drawing
PLANS & ELEVATIONS
PLOT 3.

Scale 1:100

Date OCT'06 Drawn AL

Dwg No: 06/05/07 Rev.