




front

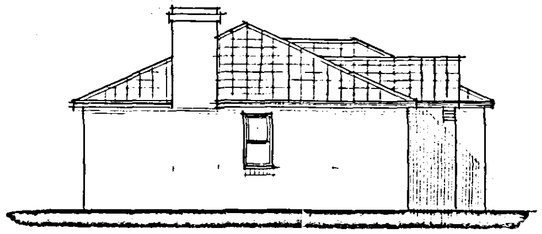

side

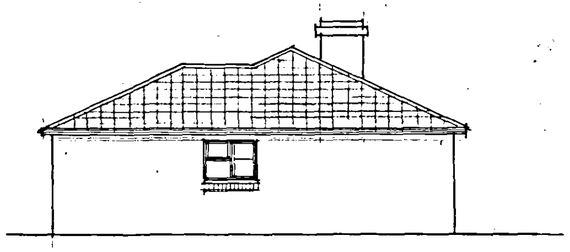


side

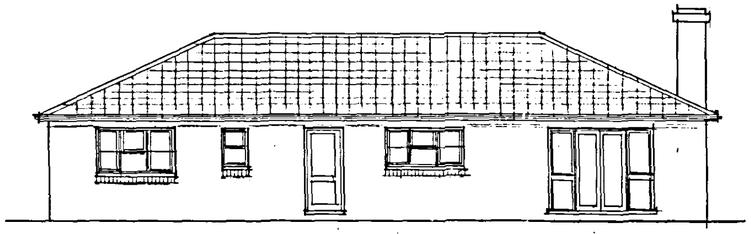

rear

15350

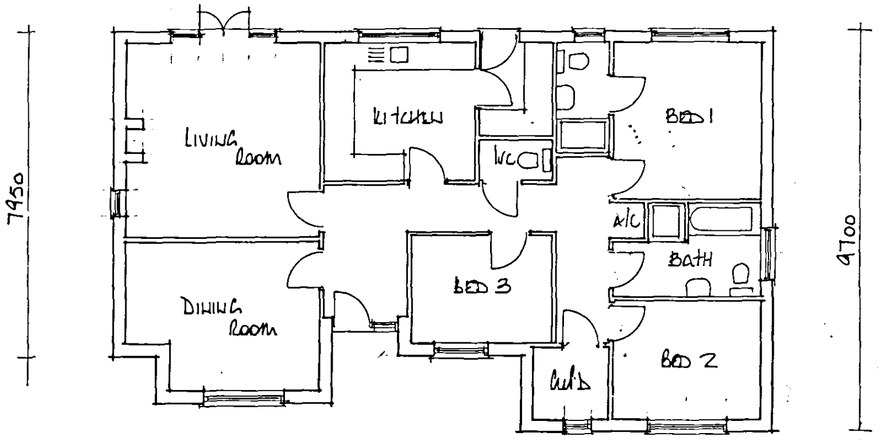

ground floor plan

28 OCT 2005
1479/06

EAST MIDLANDS
DESIGN ASSOC.

Architectural Consultants

Willow Lodge
Horseshoe Road
Spalding
Lincs
PE11 3JA

Tel/fax :- 01775 767968
E-mail :- willowlodge@zoom.co.uk
Mobile phone :- 07710 815044

Client
Nethwood Homes Developments Ltd

Project.
Residential Development
Carlinton Road
Spalding.

Drawing.
Plans & Elevations
Plots 2 & 8
Plot 7 opposite hand.

Scale 1:100

Date Oct 06 Drawn AL

Dwg No: 06/05/05 Rev.