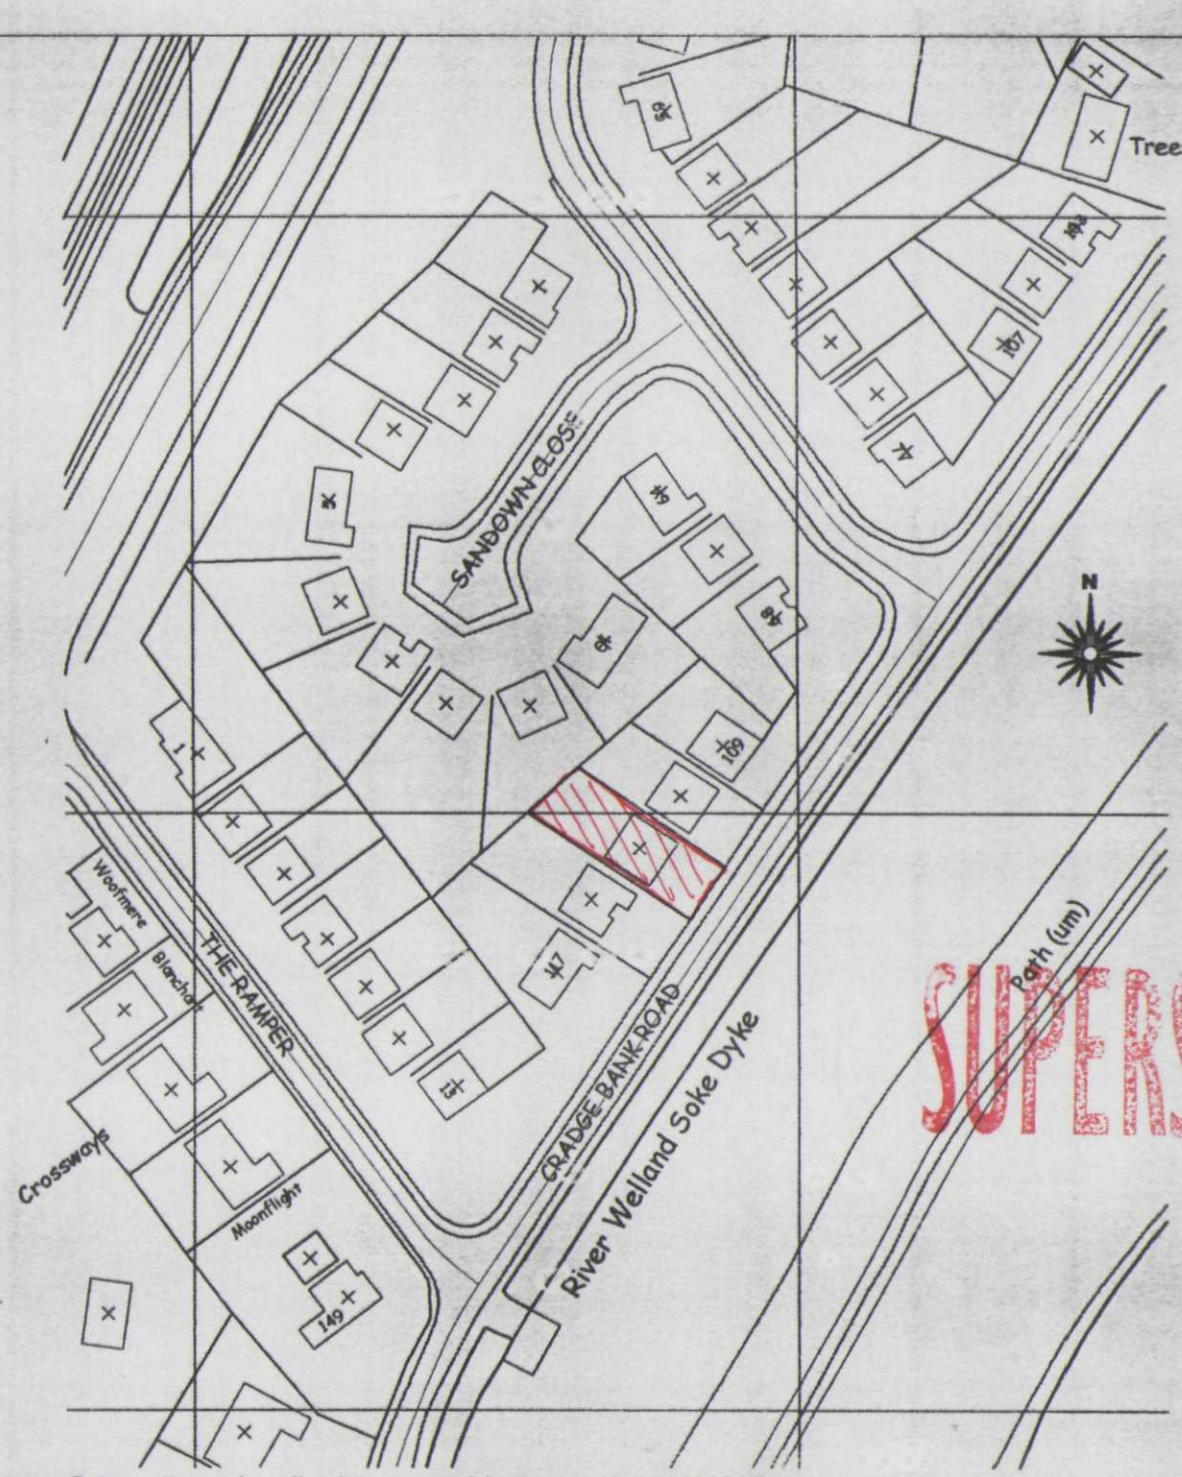



SUPERSEDED

DETERMINED PLAN

© Crown Copyright. All rights reserved. Licence number 100020449

LOCATION PLAN
Scale 1:1250

SITE PLAN
Scale 1:250

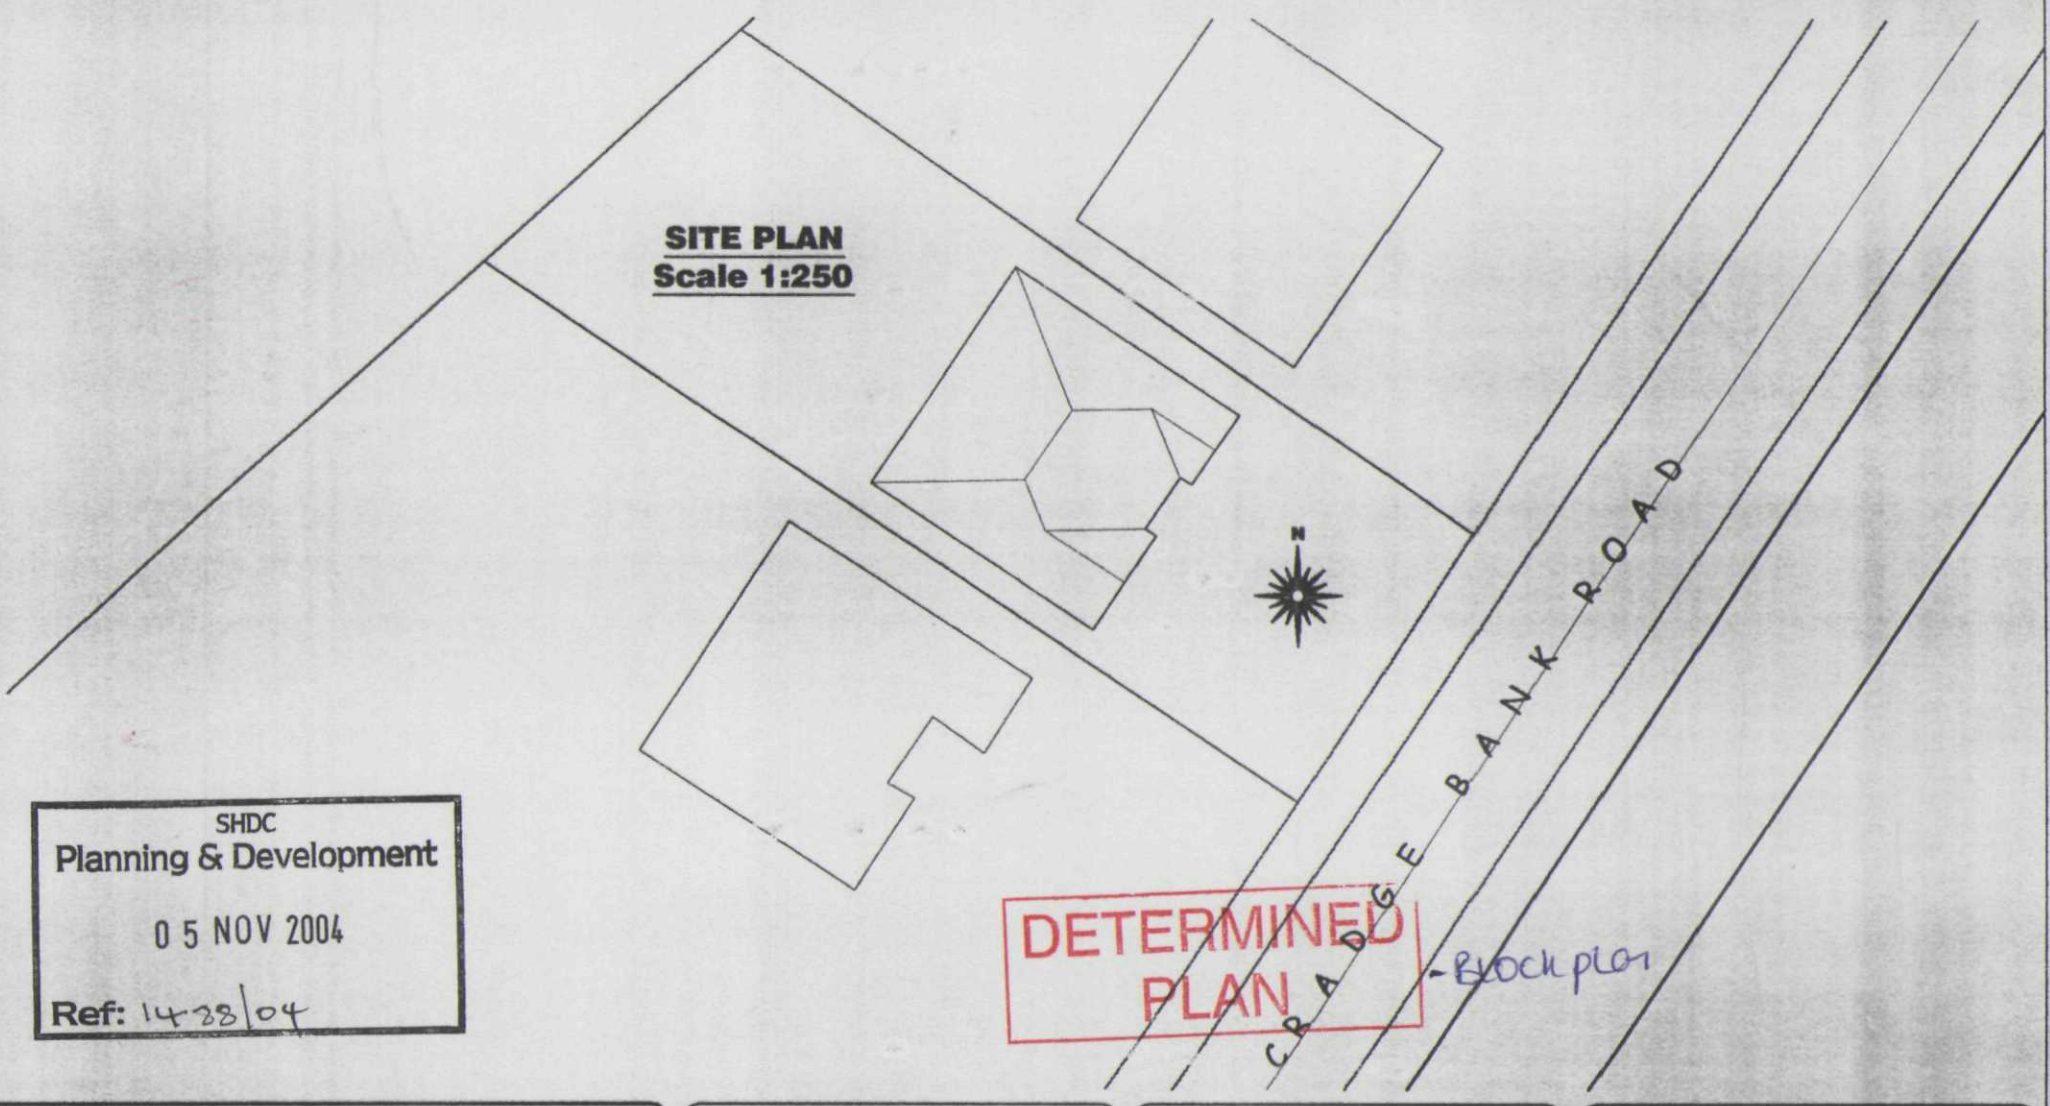

SHDC
Planning & Development
05 NOV 2004
Ref: 1438/04

DETERMINED PLAN
- Block plan

remway design Ltd
c/o SLPH
Enterprise Way
Pinchbeck
PE11 3YR
Tel: 07815 112 058
Fax: 01775 768 921
e-mail: jason@remwaydesign.co.uk

Site:
Mr P Cooper
113 Cradge Bank
Spalding
PE11 3AF

Client:
Proposed First Floor Extension above existing Garage

Date: nov04
Scale: 1:250 / 1:1250

Drawing No:
rem 942 - 02