




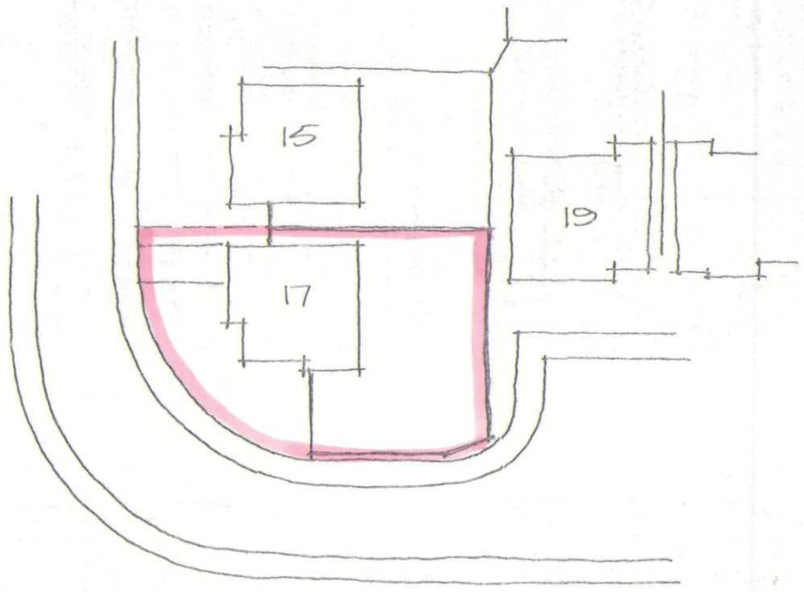

BLOCK PLAN Scale 1:500

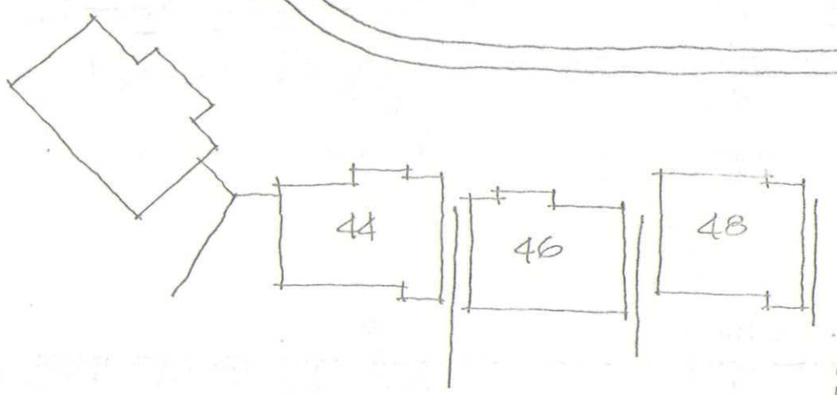

LOCATION PLAN Scale 1:2500

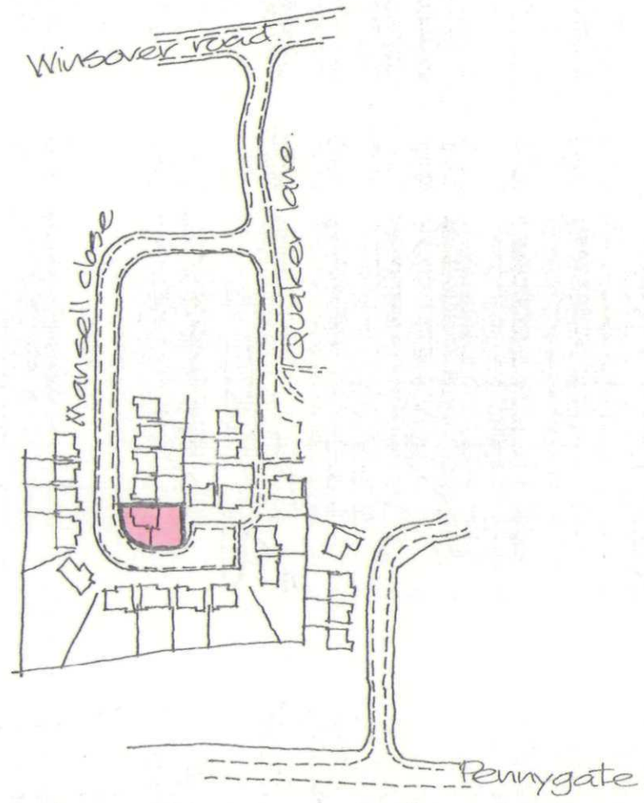


NORTH ELEVATION

Outline of existing Leylandii hedge to be removed.

New fence to be formed of 1.829 x 1.524 close boarded timber panels supported by 'H' section concrete posts with 300mm deep pre-cast concrete gravel board.

Close boarded panels to be treated with dark green stain/preservative.

Gravel board to be partly let into ground to avoid overal fence height exceeding 1.800.

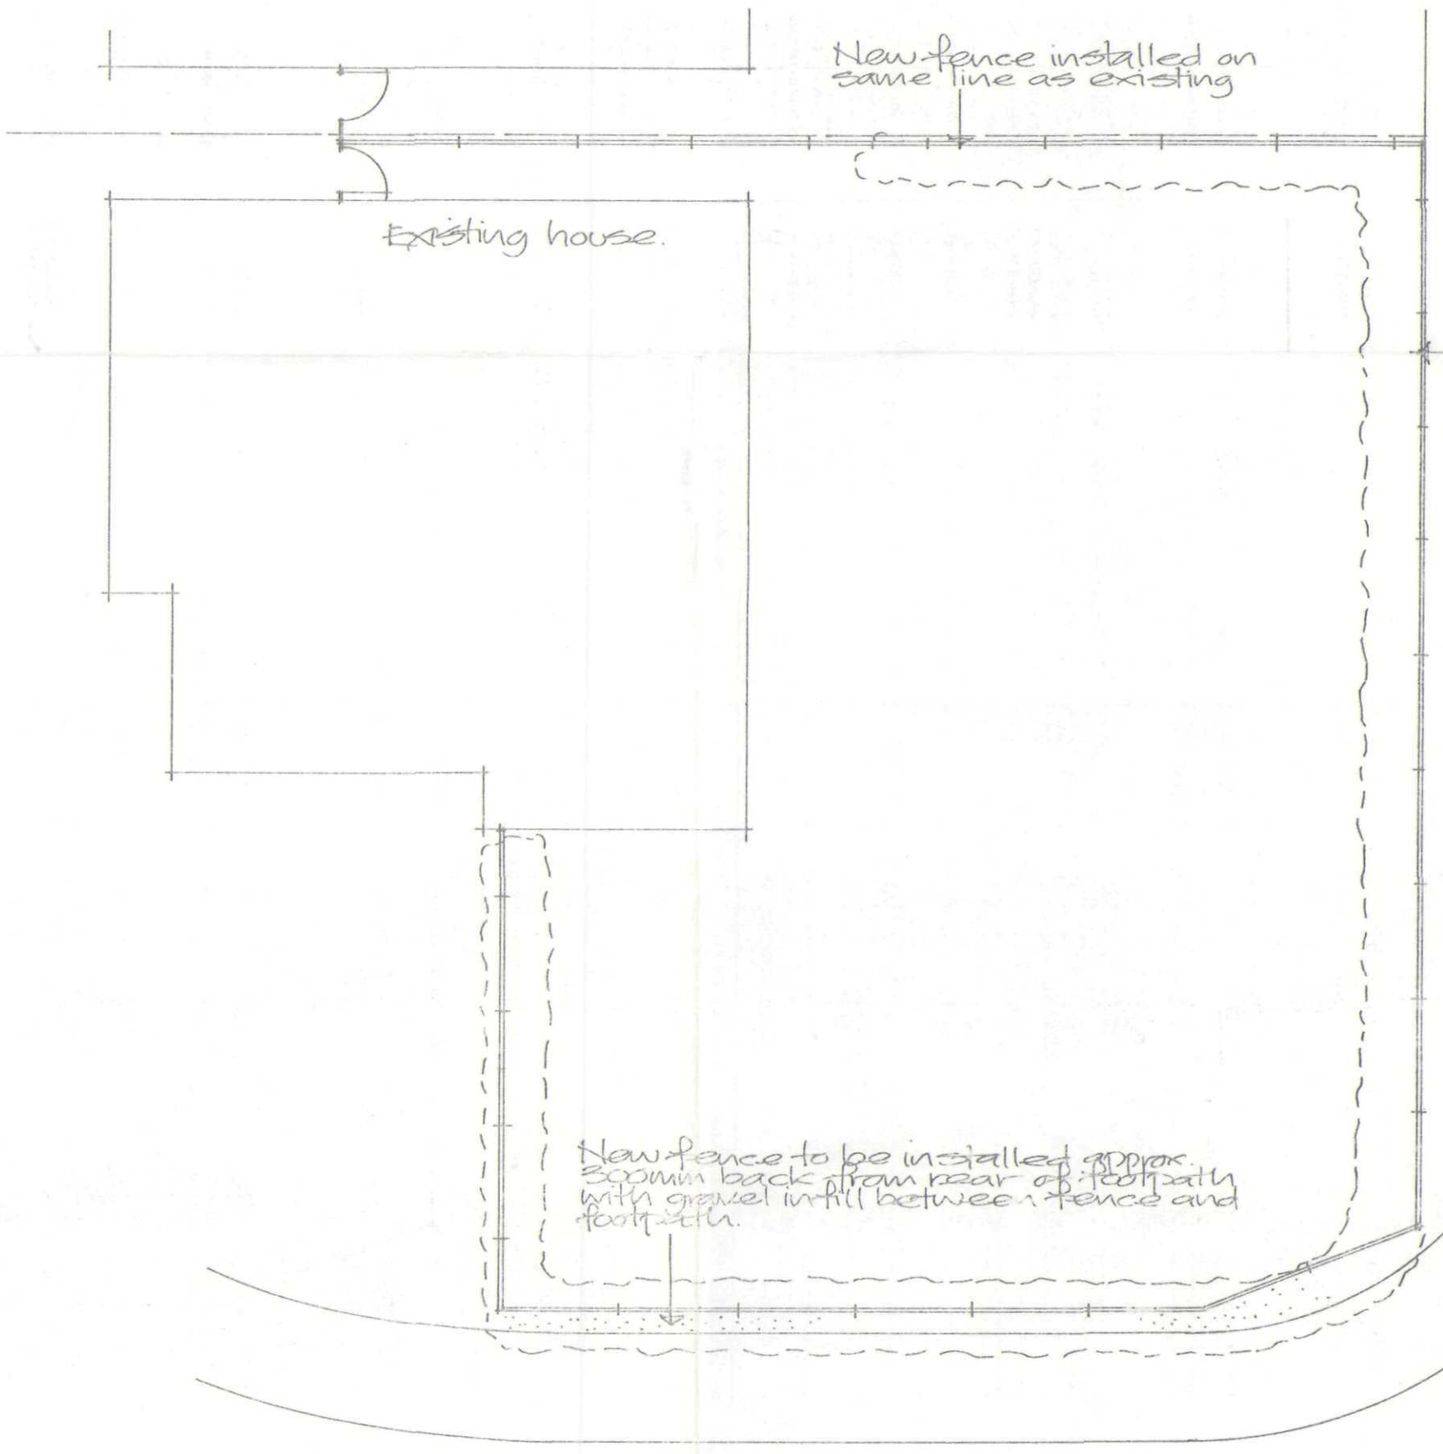

DETERMINED PLAN

SHDC
Planning & Development
16 NOV 2004
Ref: 1527/04

Project
PROPOSED NEW FENCE TO REPLACE EXISTING HEDGE AND FENCE 17 MANSELL CLOSE, SPALDING.

Client
MR & MRS P. VAN TOL.

ALAN HORNSBY
ARCHITECTURAL SERVICES
'Little Acre'
Peak Hill, Cowbit,
Spalding, Lincs. PE12 6AW
Tel. Holbeach (01406) 380591

Scale 1:100
Date Sept 04
Drg. no. 04/57/01A