




n west

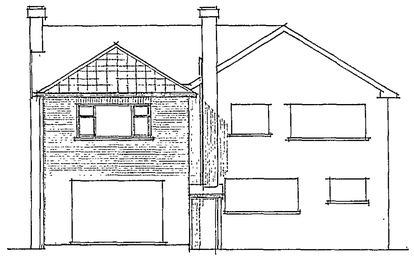


s west

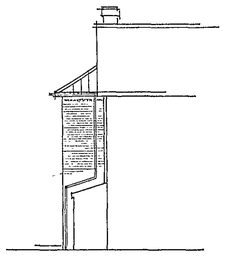


s east

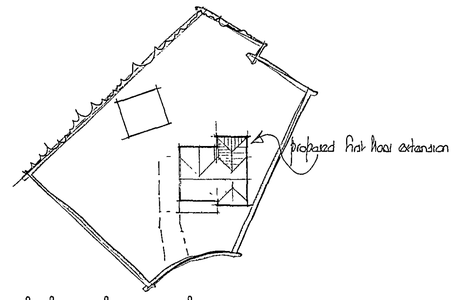


block plan

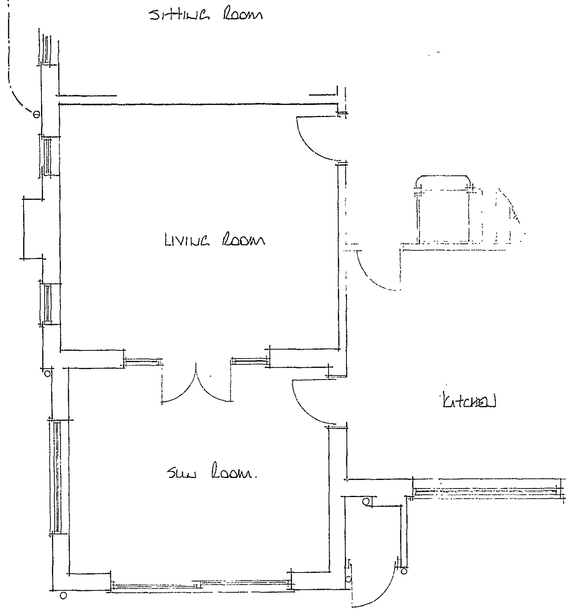

ground floor plan

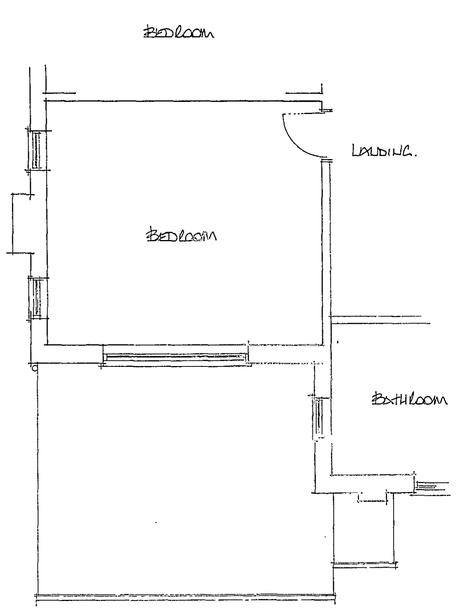

existing
first floor plan

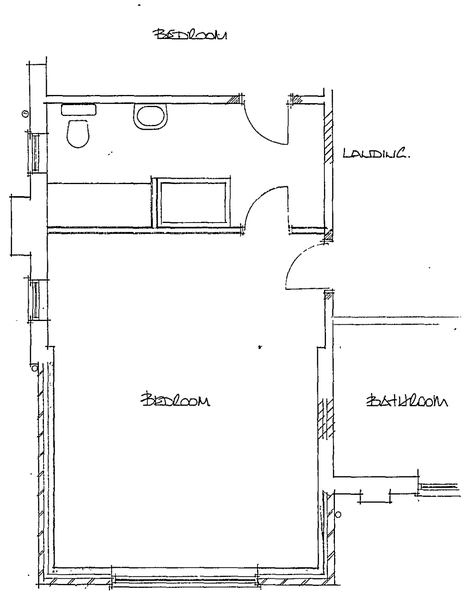

proposed

DETERMINED PLAN

SHDC
Planning & Development
20 NOV 2007
Ref: 1527/07

EAST MIDLANDS DESIGN ASSOC.
Architectural Consultants
Willow Lodge
Horseshoe Road
Spalding
Lincs
PE11 3JA
Tel/fax :- 01775 767968
E-mail :- willowlodge@zoomco.uk
Mobile 'phone :-07710 815048

Client
MR N & MRS J MANN

Project
First floor Extension to
33 Glance Drive
Spalding
Lincs.

Drawing
Plans, Elevations
& Proposed

Scale 1:50. 1:100
Date July 07 Drawn DSL
Dwg No: 07/15/01 Rev.