

SIGN ELEVATION


Projecting sign - solid timber panel with beaded edge to be painted Dulux weather shield cream and faced with self adhesive vinyl text fitted to a black wrought iron bracket

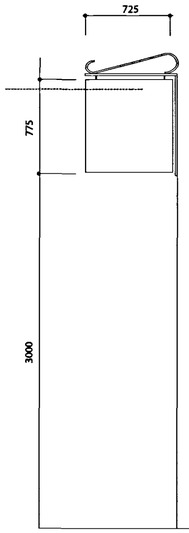


NEW ROAD ELEVATION

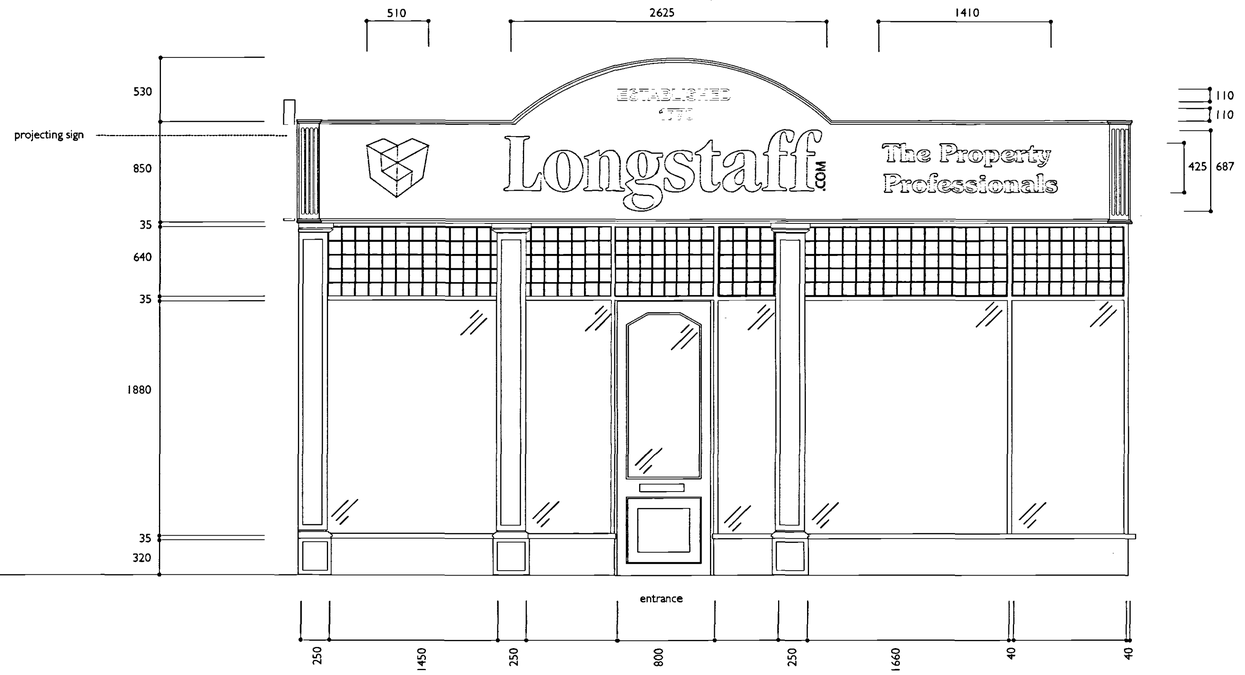

SITE PLAN 1:200

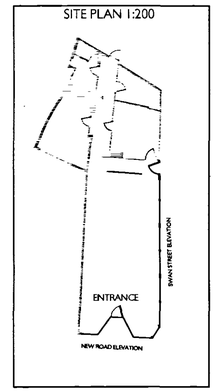

SWAN STREET ELEVATION

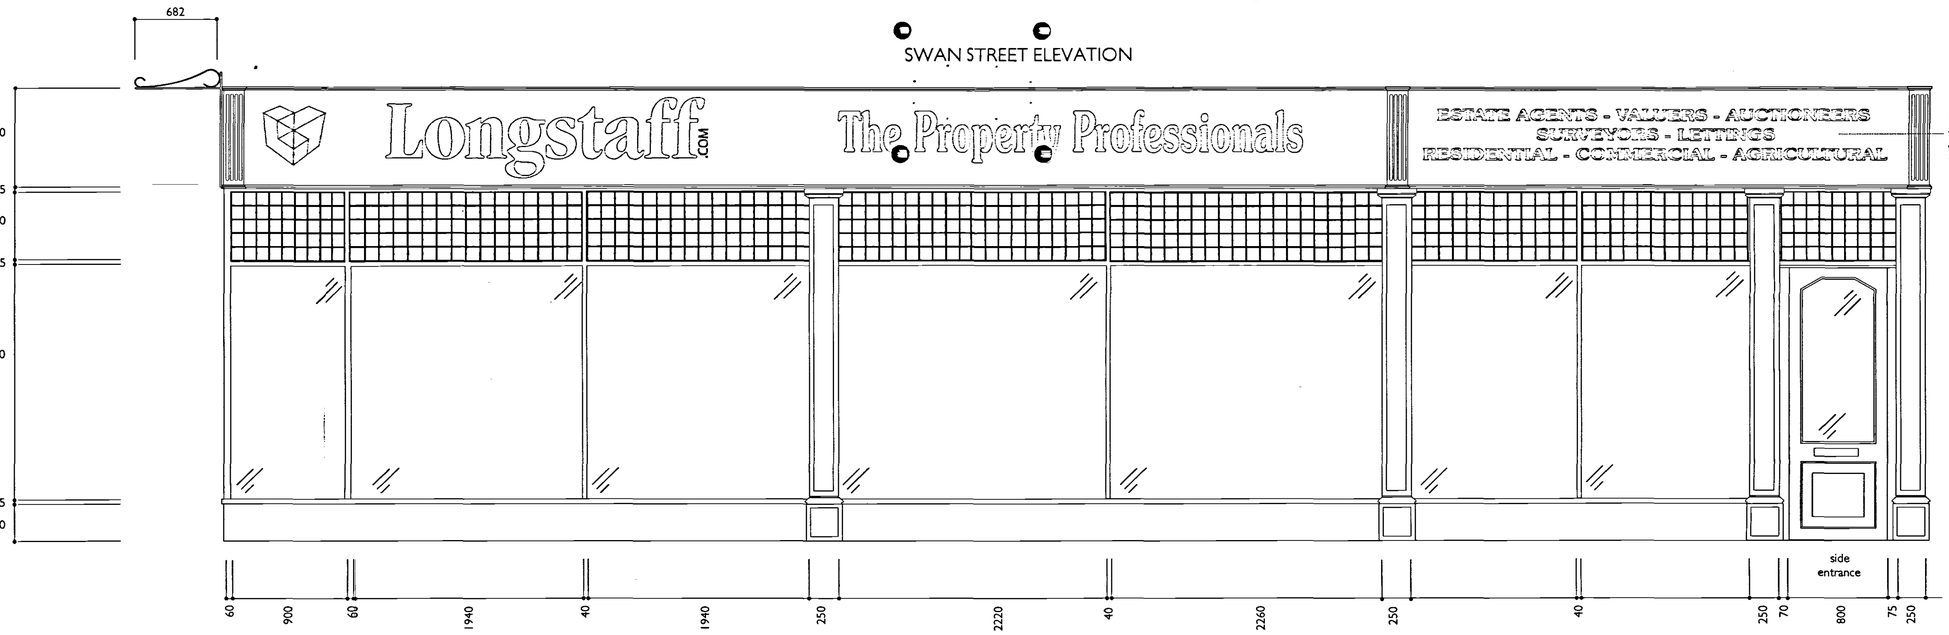

Folded aluminium panel faced with sprayed solid acrylic text and logo with secondary text in 10 year self adhesive vinyls all bonded to the Aluminium
Total hieght of 'Longstaff' text to be 687mm

SHDC
Planning & Development
14 JUL 2005
Ref: 1533/04

AMENDED PLAN
Ref. A2

PROPOSED SHOPFRONT ELEVATIONS (Scale 1:25)

CLIENT LONGSTAFF & CO
LOCATION 5 New Road & Swan Street, Spalding
PROJECT Proposed Shopfront Elevations
DATE 11/07/05
DRG NO TL/LS/010
REVISION 01
SCALE 1:25 on A1 (All dimensions shown are in millimetres)

Any colours shown are for guidance only. Please refer to relevant manufacturers colour guides for accurate matching. **All measurements should be checked on site, this drawing must not be used for accurate scaling**

Copyright of this drawing is reserved by mpl business images ltd. It is issued on condition that it is not disclosed to a third party. Any infringement will be taken seriously and may result in further action.