



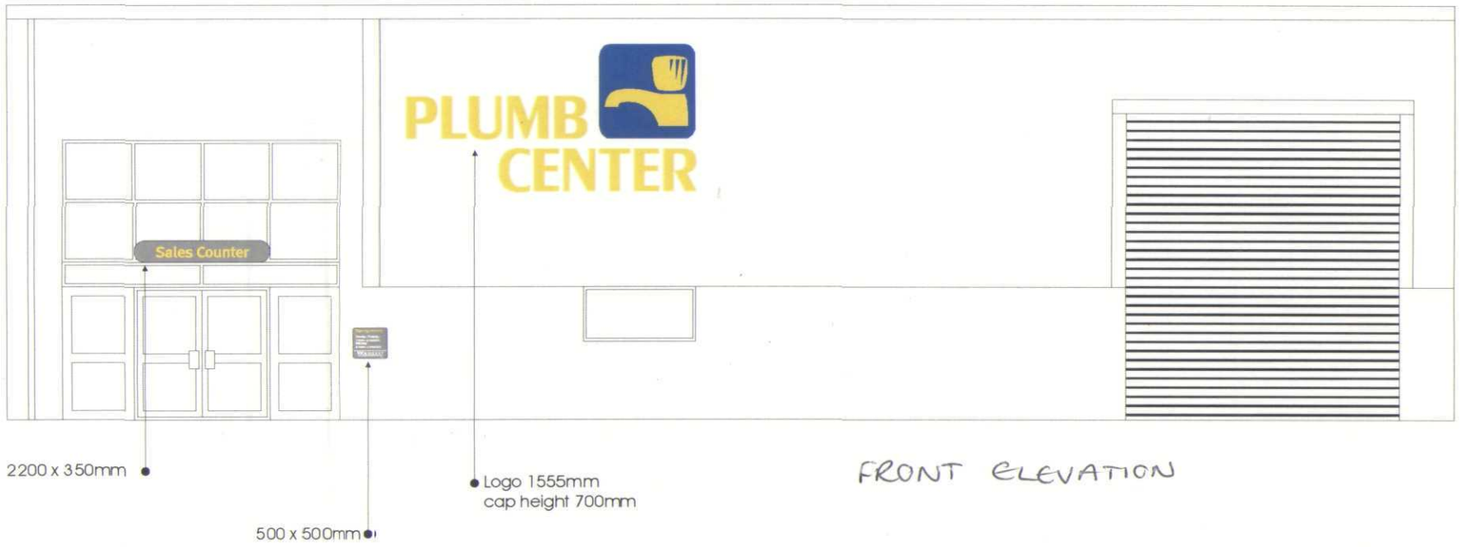

FRONT ELEVATION

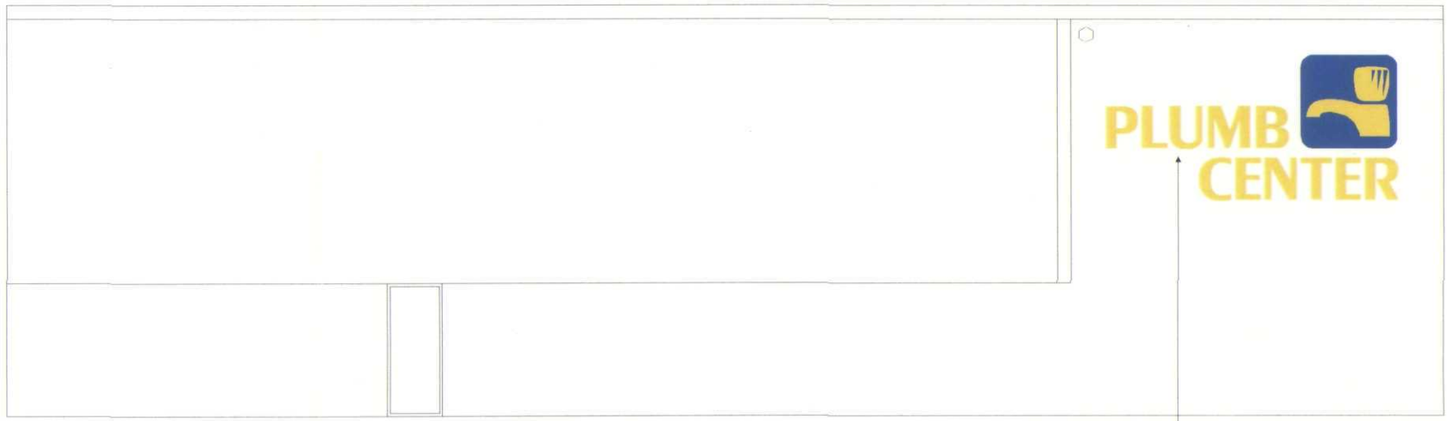



REAR ELEVATION

SHDC
Planning & Development
17 NOV 2004
Ref: 1537/04

DETERMINED
PLAN

Client	BUILD / HIRE CENTER	*Drg. No.*	SPALDING(St thomas' rd1)(A)
Address	SPALDING	*Date*	14 SEPT 2004
	ST THOMAS' ROAD	*Scale*	1:100
Project	SIGNAGE SCHEME	*Drawn by*	J.K.

Drawing Approval

GREENS
'the signmakers'
Brighton Street, Kingston upon Hull,
East Yorkshire HU3 4UW
Tel: 01482 327371 Fax: 01482 228050 ISDN: 01482 620195
Email: info@greens-signmakers.co.uk