

Do not scale from this drawing or use as a template. All dimensions must be verified before any work is put in hand and any discrepancies must be reported to Ladbrokes H.O. Property Services immediately. Where any variations occur between small scale and detailed drawings the detailed drawing should take precedence. Copyright of this drawing is reserved by Ladbrokes Ltd and issued on condition that it is not copied or disclosed to any third party either wholly or in part without the consent of Ladbrokes Ltd in writing.

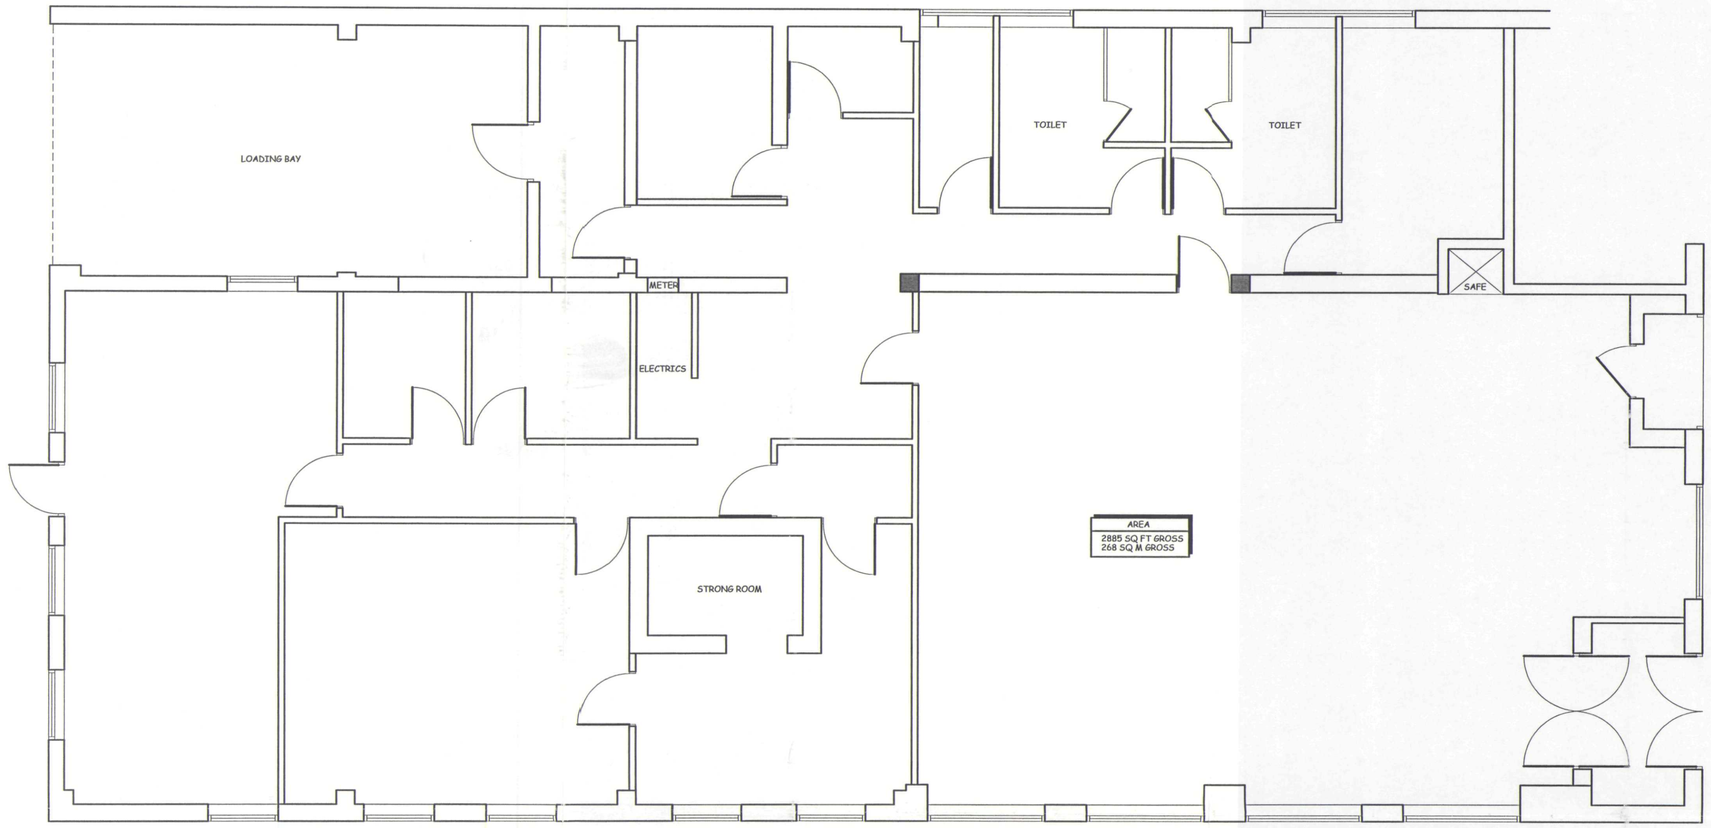


GROUND FLOOR

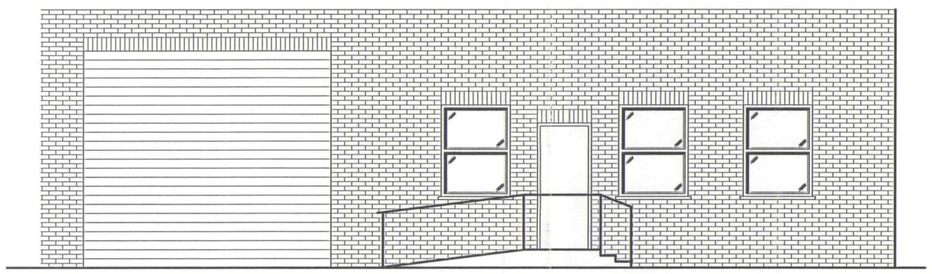

REAR ELEVATION



FRONT ELEVATION

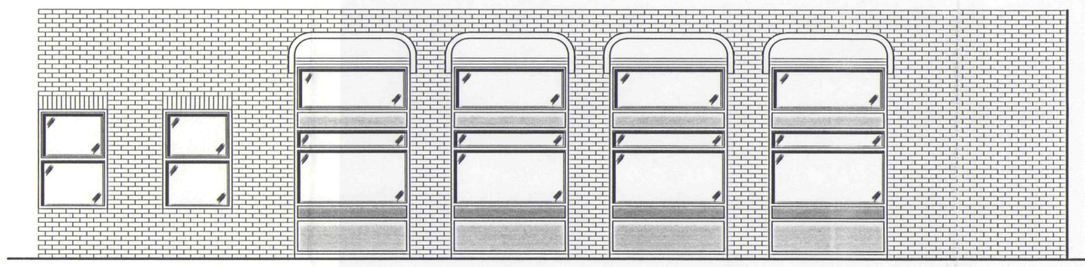

SIDE ELEVATION

SITE LOCATION



SITE LOCATION PLAN

SHDC
Planning & Development
19 NOV 2004
Ref: 1545/04

Rev	Date	Description

Ladbrokes

Address
5 SHEEPMARKET,
SPALDING,
LINCOLNSHIRE.

Title
EXISTING LAYOUT

Drawn J.Godding	Date 10/06/04	Scale 1.50	
Rad ---	Location ----	Customer Area -- sq ft Gross -- sq ft net	
Drawing Number SPA/01		Revision -	

Licensing & Development

Ladbrokes Ltd Imperial House, Imperial Drive, Rayners Lane, Harrow, Middlesex, HA2 7JW. Tel +44 (0)20 8868 8899

DETERMINED PLAN