

DO NOT SCALE THIS DRAWING. THE CONTRACTOR IS DEEMED TO HAVE CHECKED ALL DIMENSIONS ON SITE AND REPORT ANY DISCREPANCIES TO OGLESBY & LIMB LTD.
THE CONTENTS OF THIS DRAWING ARE COVERED BY COPYRIGHT AND REMAIN THE PROPERTY OF OGLESBY & LIMB LTD. WRITTEN APPROVAL MUST BE OBTAINED FROM OGLESBY & LIMB LTD PRIOR TO DUPLICATION OR REPRODUCTION OF THIS DRAWING OR ITS CONTENTS.
ANY DIMENSIONS NOT SHOWN ARE TO BE CHECKED AND AGREED WITH OGLESBY & LIMB LTD.

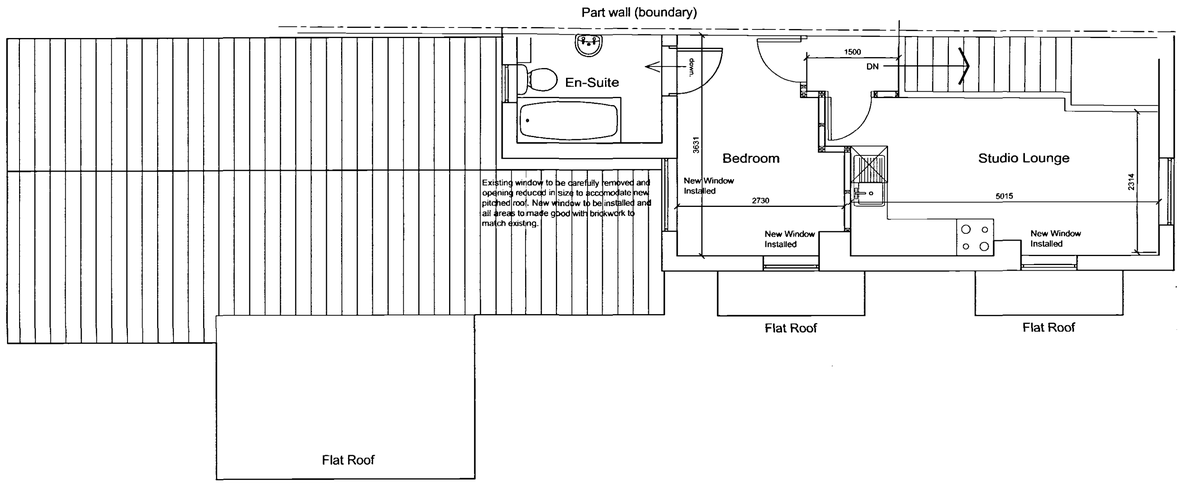

Proposed First Floor Plan

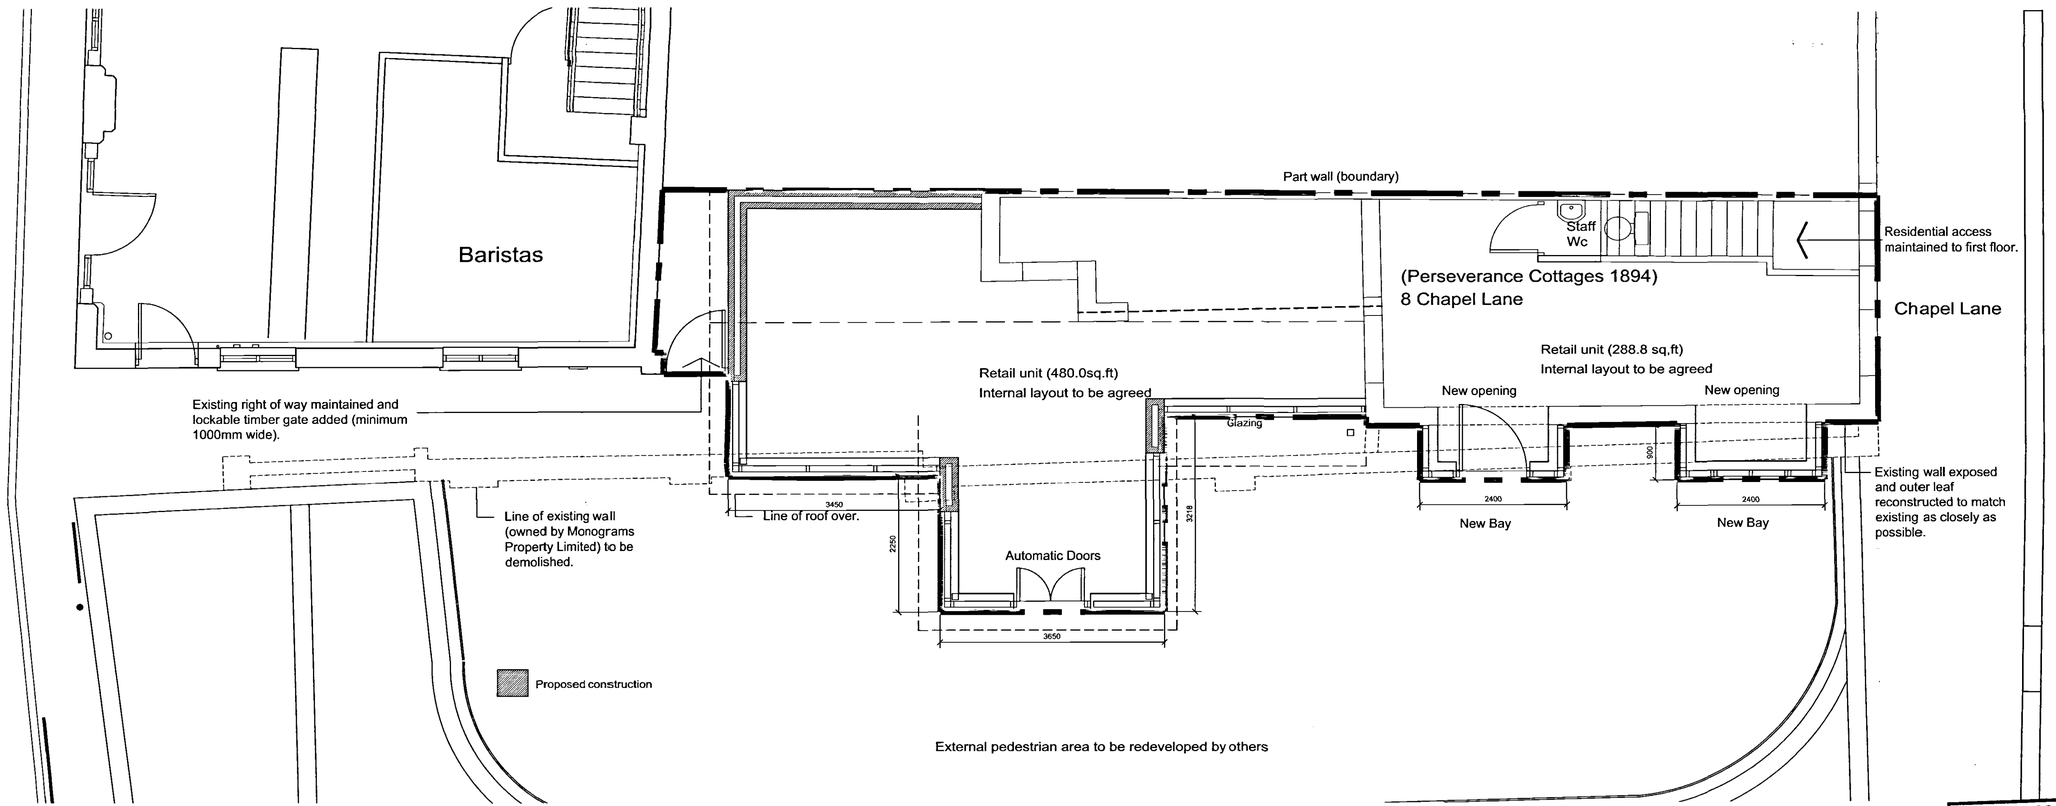

Proposed Ground Floor plan

SHDC
PLANNING & DEVELOPMENT
1 1 NOV 2005
Ref. 1548/05

Ref.	date	Description	by
Revisions			

Drawing Status

Oglesby & Limb Ltd
Chartered Architects
and Building Surveyors
67 London Road
Newark, Notts
NG24 1RZ
Tel: 01636 702030
Fax: 01636 703740
e-mail: design@o-l-ltd.co.uk

Client:
Monograms Property Limited

Project:
Proposed redevelopment of
8 Chapel Lane, Spalding

Drawing Title:
Ground & Floor Plans as Proposed

Date:	Oct. 2005	Scale:	1:100
Drawn by:	AJO	Checked by:	DAL

Drawing Number: A0391-20

Rev: