

DO NOT SCALE THIS DRAWING. THE CONTRACTOR IS DEEMED TO HAVE CHECKED ALL DIMENSIONS ON SITE AND REPORT ANY DISCREPANCIES TO OGLESBY & LIMB LTD
THE CONTENTS OF THIS DRAWING ARE COVERED BY COPYRIGHT AND REMAIN THE PROPERTY OF OGLESBY & LIMB LTD. WRITTEN APPROVAL MUST BE OBTAINED FROM OGLESBY & LIMB LTD PRIOR TO DUPLICATION OR REPRODUCTION OF THIS DRAWING OR ITS CONTENTS.
ANY DIMENSIONS NOT SHOWN ARE TO BE CHECKED AND AGREED WITH OGLESBY & LIMB LTD.

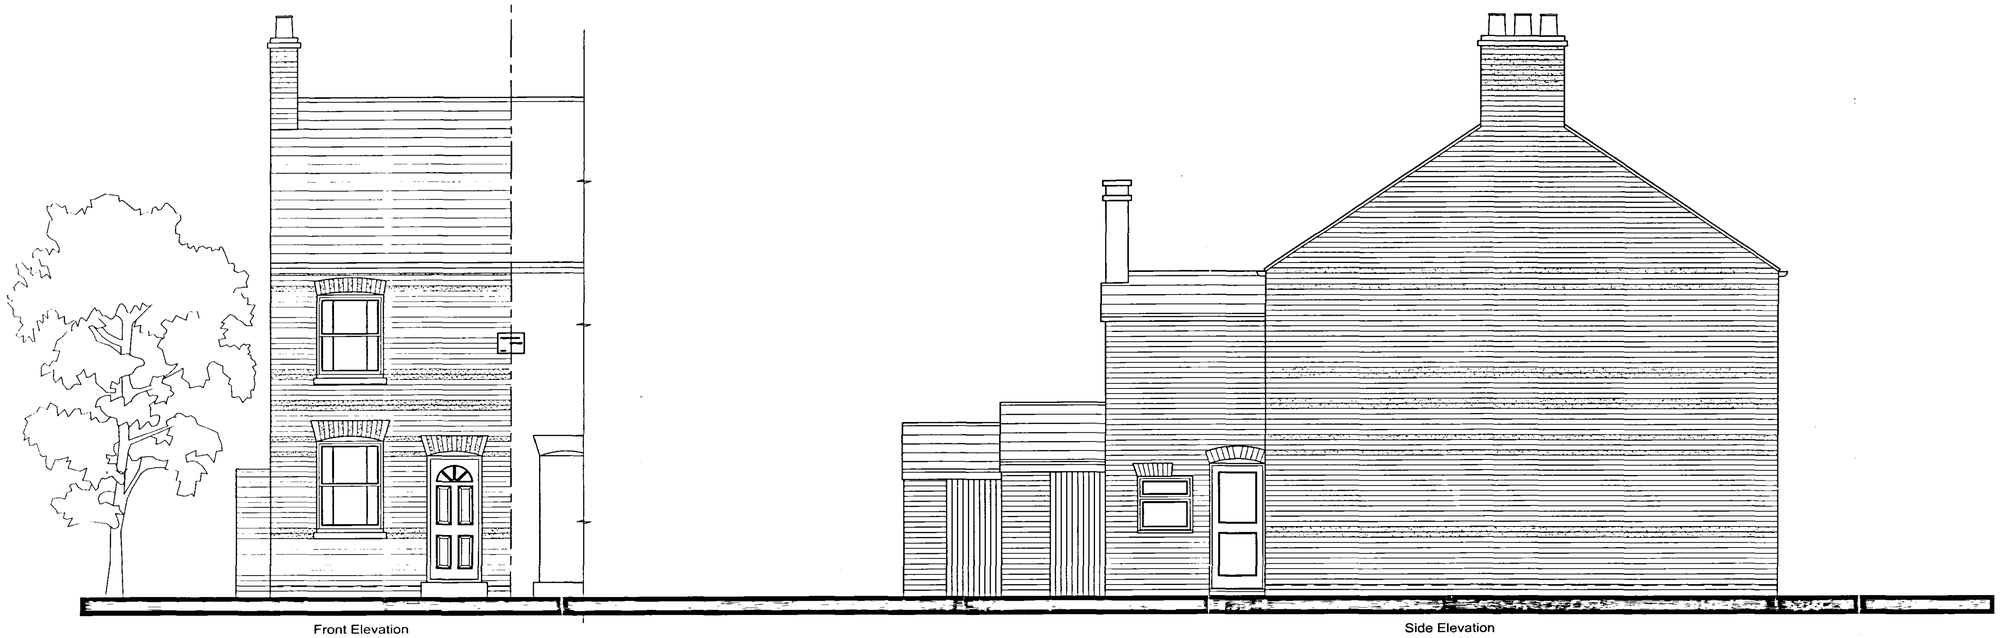


Front Elevation
Scale 1:50.

Side Elevation
Scale 1:50.

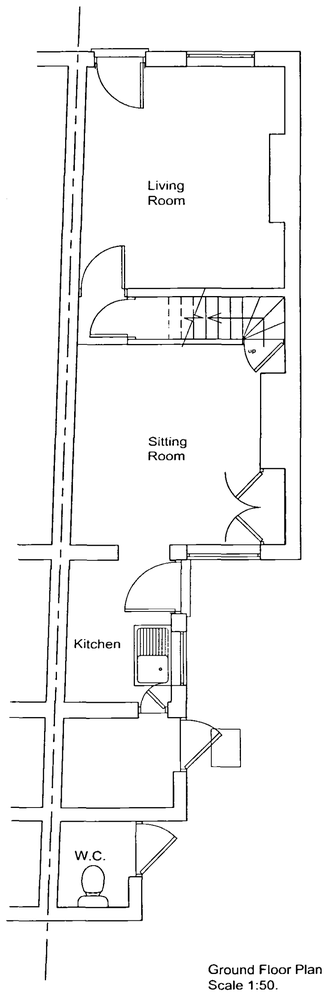

Ground Floor Plan
Scale 1:50.

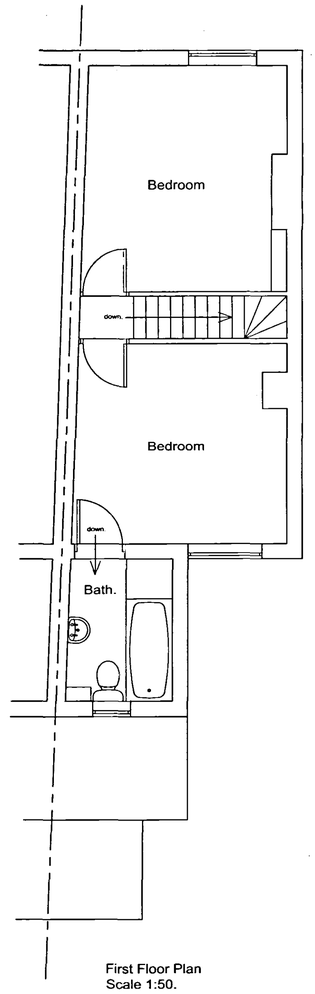

First Floor Plan
Scale 1:50.



Rear Elevation
Scale 1:50.

SHDC
PLANNING & DEVELOPMENT
11 NOV 2005
Ref. 1548/05

Oglesby & Limb Ltd
Chartered Architects and Building Surveyors
67 Bridge Road
Newark, Notts
NG24 1RZ
Tel 01636 702034
Fax 01636 703440
e-mail design@o-l-ltd.co.uk

Client:

Monograms Property Ltd.

Project:

Redevelopment of 8 Chapel Lane Spalding.

Drawing Title:

Survey Drawing

Plans & Elevations as Existing.

Date: June 2005.	Scale: As Shown.
Drawn by: CDA.	Checked by: AJO.

Drawing Number: A0391-08

Rev: