
DO NOT SCALE THIS DRAWING. THE CONTRACTOR IS DEEMED TO HAVE CHECKED ALL DIMENSIONS ON SITE AND REPORT ANY DISCREPANCIES TO OGLESBY & LIMB LTD.
THE CONTENTS OF THIS DRAWING ARE COVERED BY COPYRIGHT AND REMAIN THE PROPERTY OF OGLESBY & LIMB LTD. WRITTEN APPROVAL MUST BE OBTAINED FROM OGLESBY & LIMB LTD PRIOR TO DUPLICATION OR REPRODUCTION OF THIS DRAWING OR ITS CONTENTS.
ANY DIMENSIONS NOT SHOWN ARE TO BE CHECKED AND AGREED WITH OGLESBY & LIMB LTD.

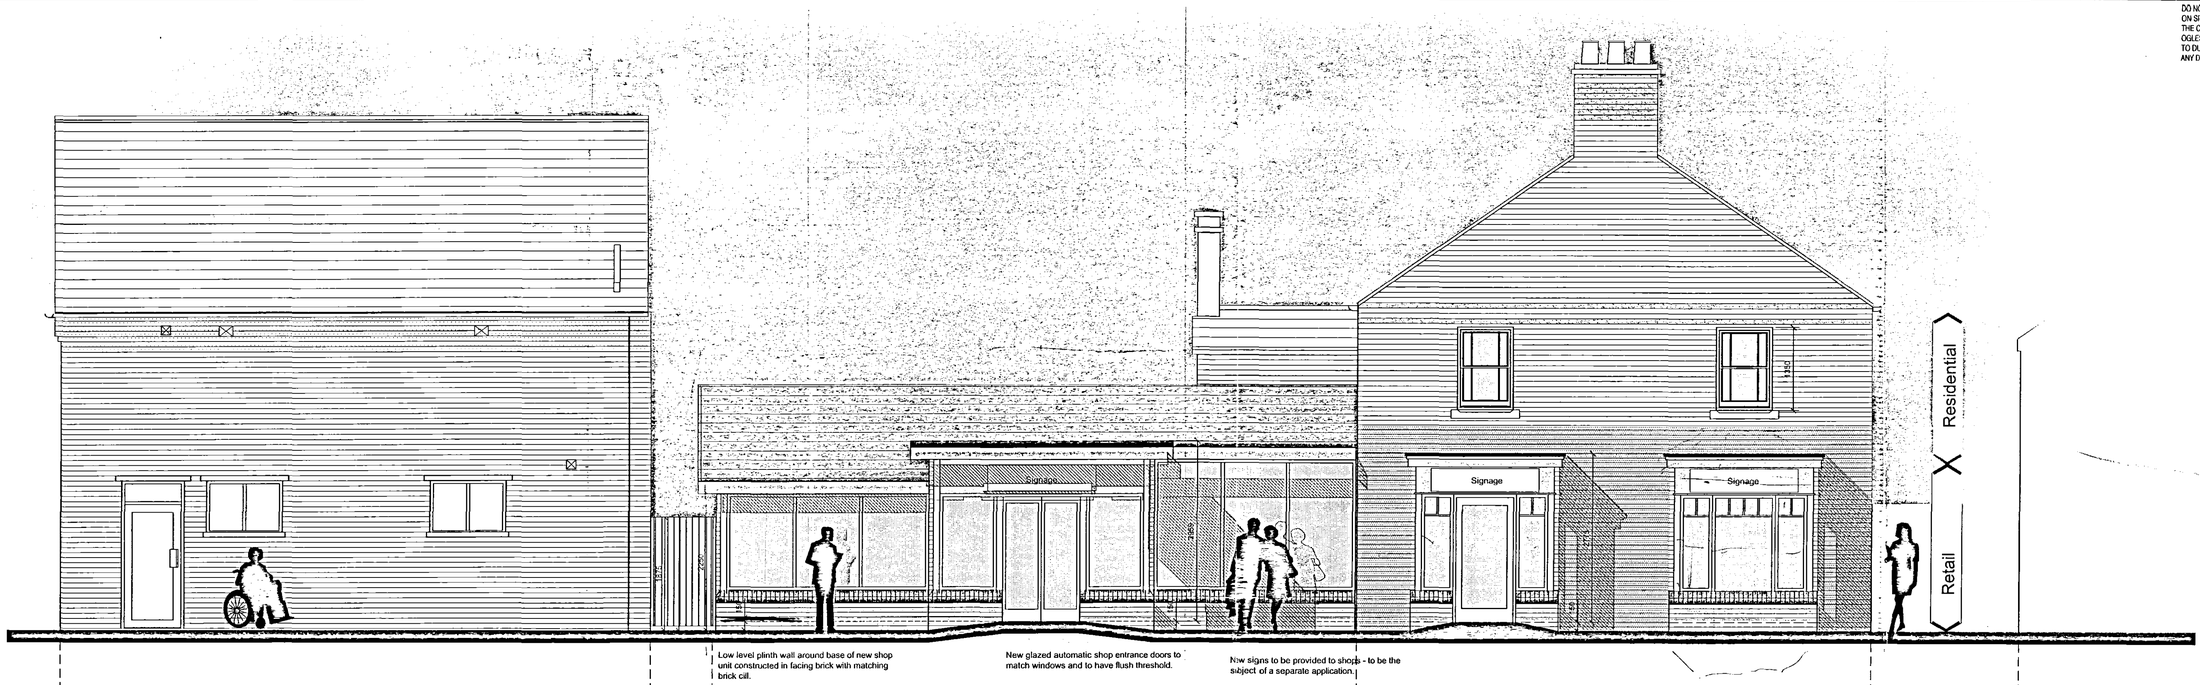

Existing external garden wall demolished and ground surfaces made good where disturbed (omitted here for clarity).

New stained softwood ledged and braced vertical close-boarded gate in stained softwood frame installed to secure access to adjacent residential property. Gate to be 1800mm high with maximum 100mm gap beneath. Gate to be fitted with steel hinges, latch and lock finished in black.

Low level plinth wall around base of new shop unit constructed in facing brick with matching brick cill.

New glazed automatic shop entrance doors to match windows and to have flush threshold.


New signs to be provided to shops - to be the subject of a separate application.

New glazed automatic shop entrance doors to match windows and to have flush threshold.


New projecting bays constructed forming shop entrance and display window as indicated. Bays to have facing brick plinth walls complete with matching brick cills. Door and windows to be in painted timber to design indicated. New entrance door to have minimum 800mm clear opening width and flush threshold to allow access for disabled people.

Outer face of gable wall to be carefully dismantled and reconstructed where damaged reusing existing bricks where possible and using mortar colour, pointing profile and bond to match existing. New structural openings to be formed with concealed beams over to accommodate new projecting bays as indicated.

Proposed elevation to Swan Walk

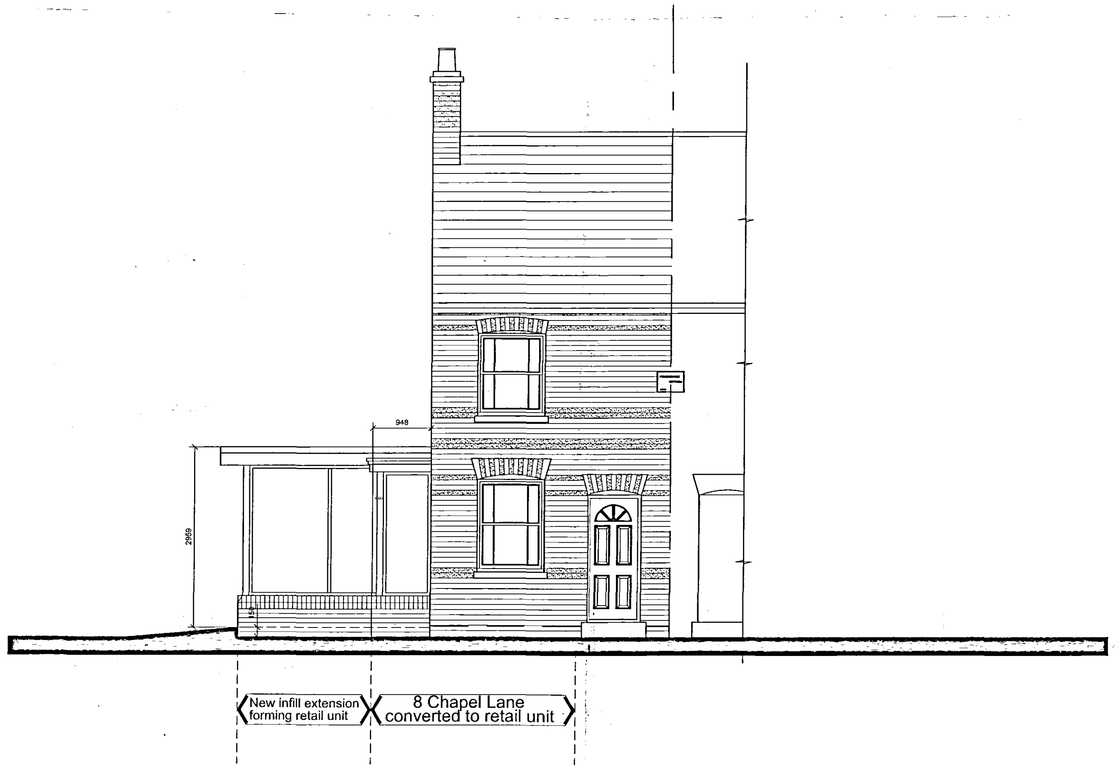

Proposed Elevation From Chapel Lane

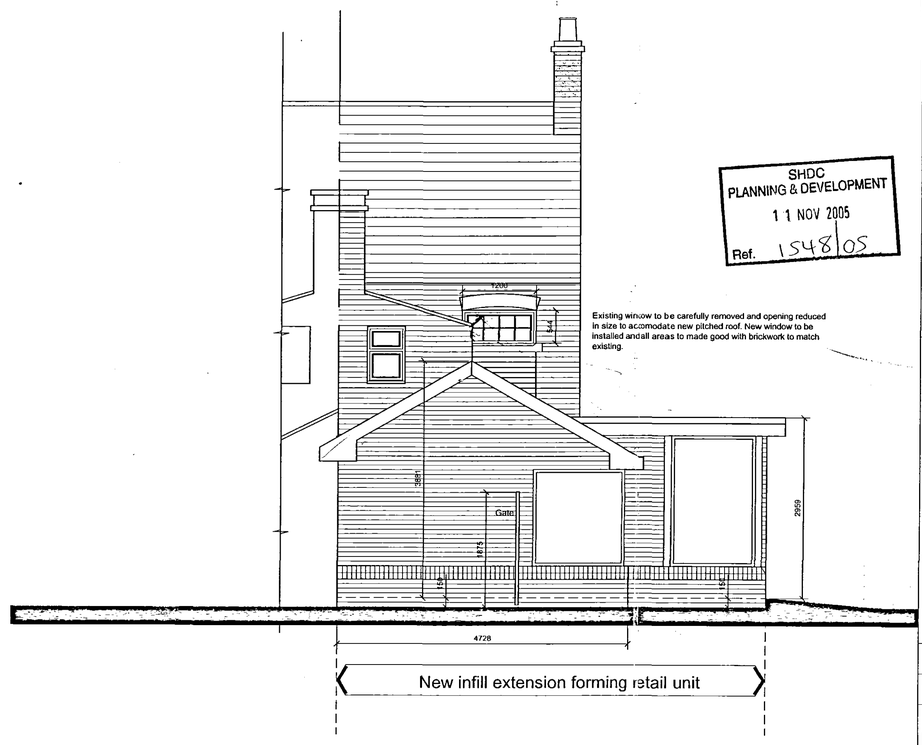

Existing window to be carefully removed and opening reduced in size to accomodate new pitched roof. New window to be installed andall areas to made good with brickwork to match existing.

Proposed Rear Elevation

SHDC
PLANNING & DEVELOPMENT
11 NOV 2005
Ref. 1548/05

Ref.	date:	Description:	by:
Revisions			

Drawing Status

Oglesby & Limb Ltd
Chartered Architects
and Building Surveyors
67 London Road
Newark, Notts
NG24 1RZ
Tel: 01636 702030
Fax: 01636 703740
e-mail: design@o-l-ltd.co.uk

Client:

Monograms Property Limited

Project:

Proposed redevelopment of
8 Chapel Lane, Spalding

Drawing Title:

Elevations as Proposed

Date:	Oct. 2005	Scale:	1:100
Drawn by:	AJO	Checked by:	DAL

Drawing Number: A0391-21

Rev: