
This drawing is copyright and may not be altered, traced, copied, photographed or used for any purpose other than that for which it is issued without consent of Broadgate Homes Ltd.

All dimensions to be checked on site – do not scale from drawing, any discrepancies please report to drawing office as soon as possible.

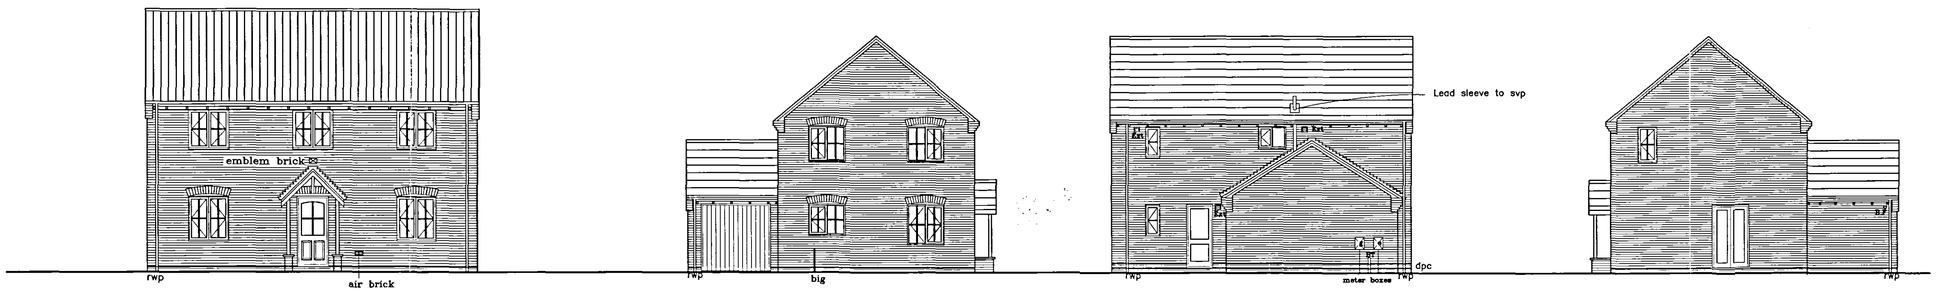


FRONT ELEVATION

SIDE ELEVATION


REAR ELEVATION

SIDE ELEVATION

ABBREVIATIONS FOR UTILITY UNITS:
w./m.s: wash machine space(625mm)
s.b.u: single base unit(500mm)

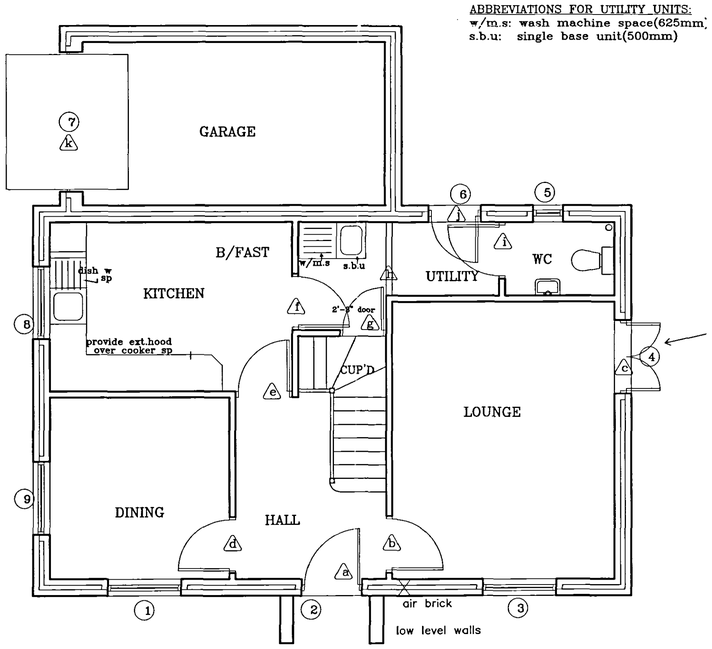

GROUND FLOOR LAYOUT

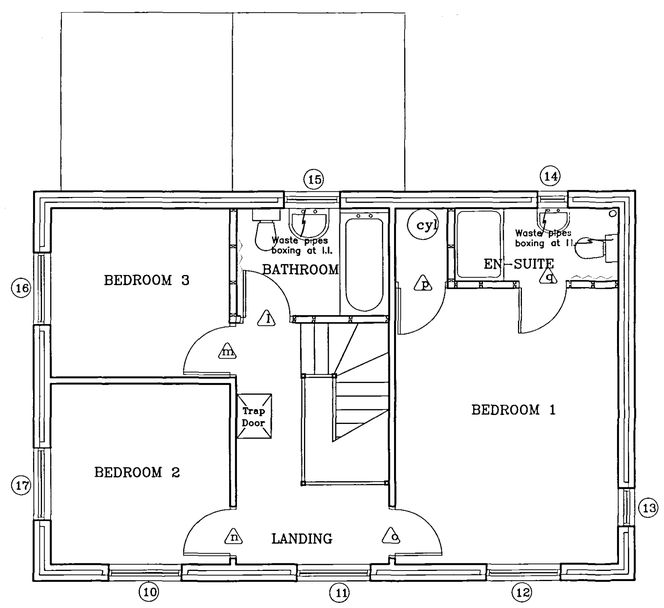

FIRST FLOOR LAYOUT

DETERMINED PLAN

1558/06

BROADGATE HOMES

Broadgate Homes Limited
Broadgate House, Weston Hills,
Spalding, Lincolnshire. PE12 6DB.
Telephone: 01406 380532 Fax:01406 380014

HOUSE TYPE. ELDERGATE

PROJECT TITLE. PROPOSED 3 BED DWELLING FOR LAND ADJACENT TO No.13 THE PARKWAY.

DRAWING. FLOOR LAYOUTS & ELEVATIONS

REV	DESCRIPTION	DATE	BY

SCALE	DRAWN	Total INT. floor Area Exc. Garage:
1:50 1:100	PM	sqm
DATE 16.10.06	DRAWING No. 0612/PL/01	