

©Design Copyright reserved. Written consent must be obtained before copying or reproducing this drawing.
Do not scale from this drawing. Use dimensioned figures only. Contractors are responsible for taking and checking site dimensions. Any discrepancy must be reported to the architect immediately.

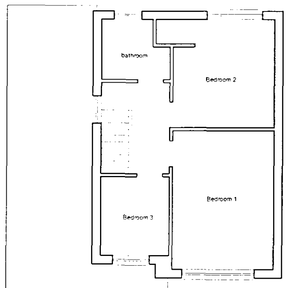


FIRST FLOOR PLAN

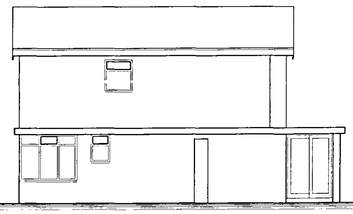


REAR ELEVATION (North East)




SIDE ELEVATION (North West)

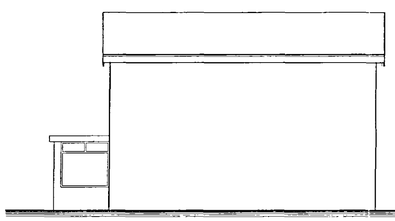

SIDE ELEVATION (South East)

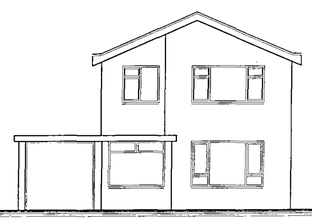

FRONT ELEVATION (South West)

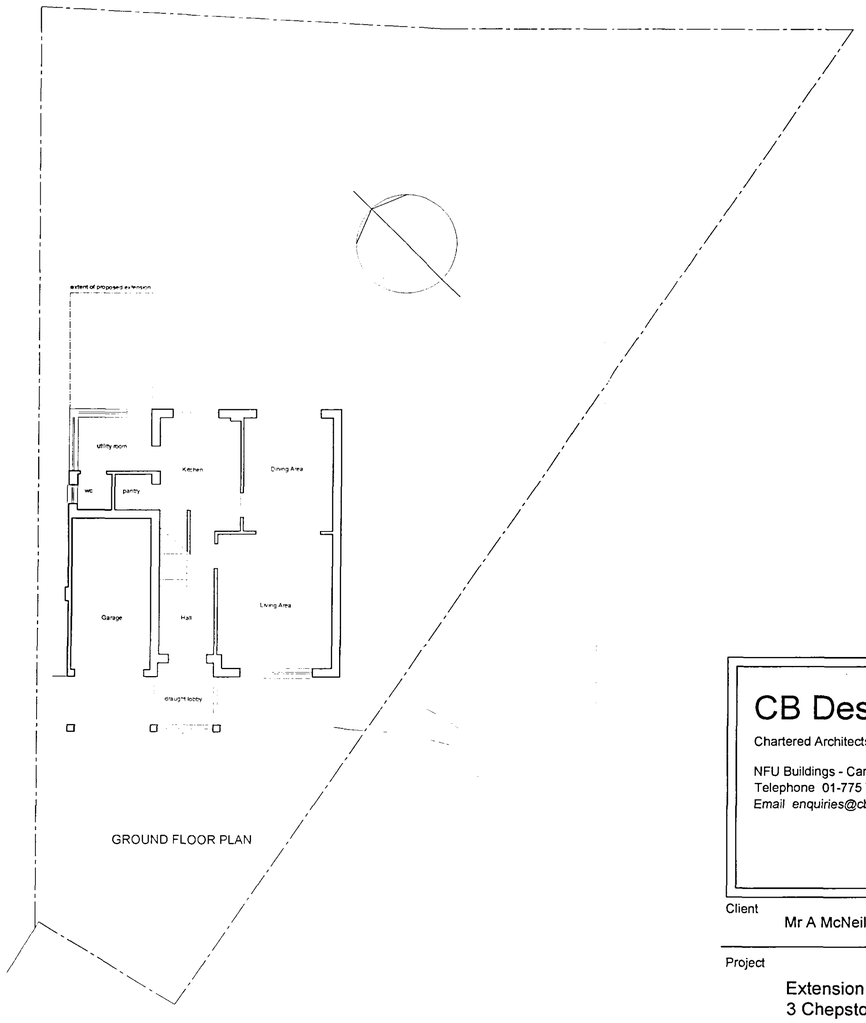

GROUND FLOOR PLAN

19 NOV 2006
1566/06
DEVELOPMENT CONTROL PLANS

CB Design Group
Chartered Architects + Planning Consultants
NFU Buildings - Camelgate - Spalding - Lincolnshire PE12 6ET
Telephone 01-775 722241 Fax 01-775 769986
Email enquiries@cblnewhomes.co.uk
Members of The Royal Institute of British Architects
Members of Chartered Institute of Architectural Technologists

Client: Mr A McNeil + Ms L Sillitoe

Scale: 1:100

Project: Extension to 3 Chepstow Close Spalding Lincolnshire

Date: October 2006

Drawn by: PLH

Drawing No.: 1086/06/01

Title: Existing Plans + Elevations Planning Application

Revision:

A1