

Contractor to check all Dimensions on site prior to ordering materials / commencing work.Do Not Scale from this Drawing - If in doubt then please ask

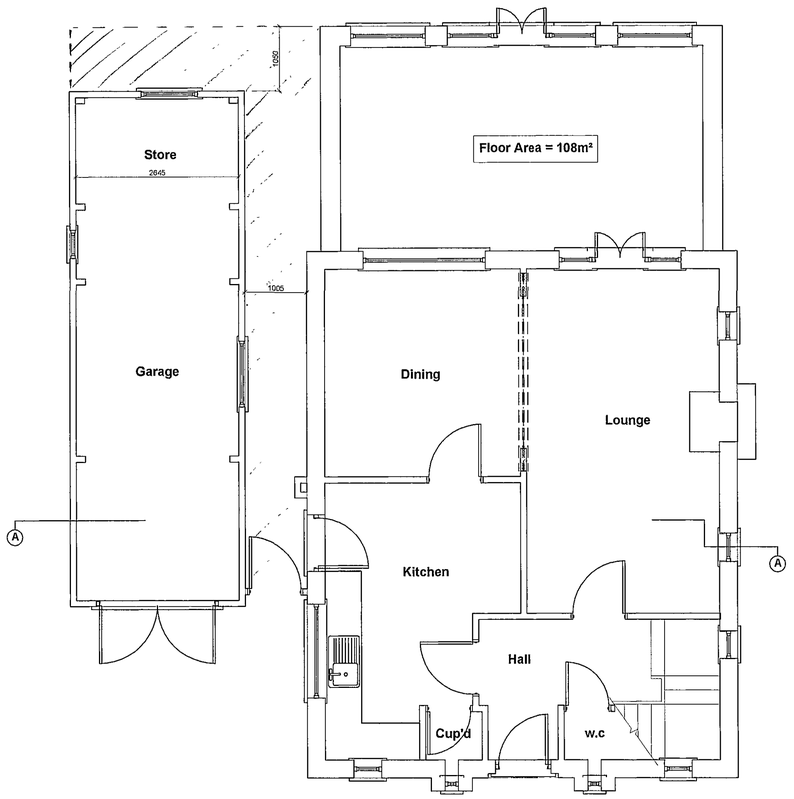

Existing Ground Floor Plan
Scale 1:50

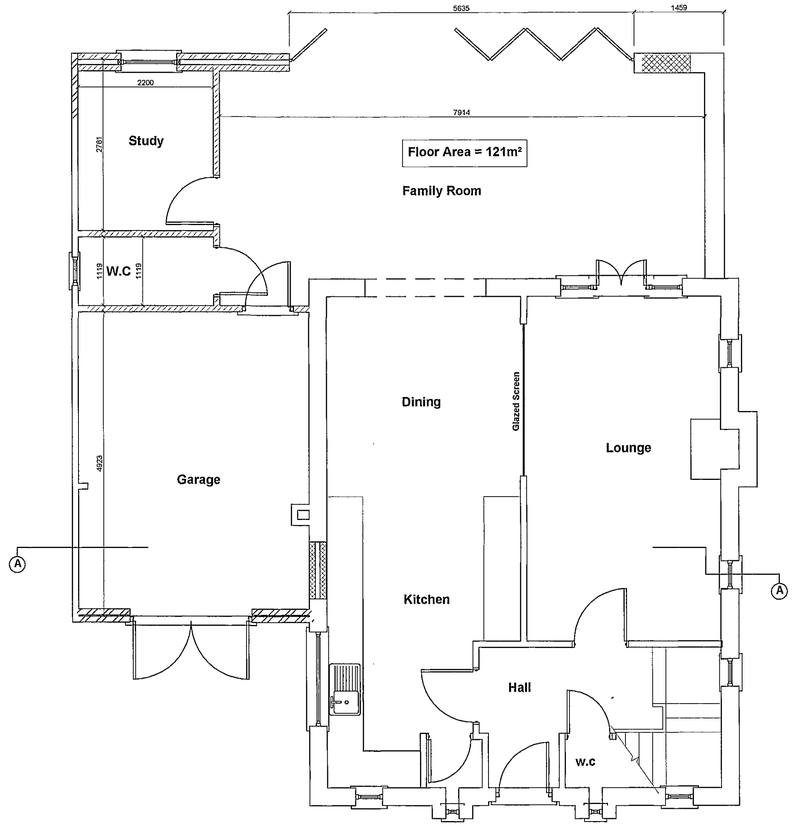


Proposed Ground Floor Plan
Scale 1:50



Site Location Plan
Scale 1:1250



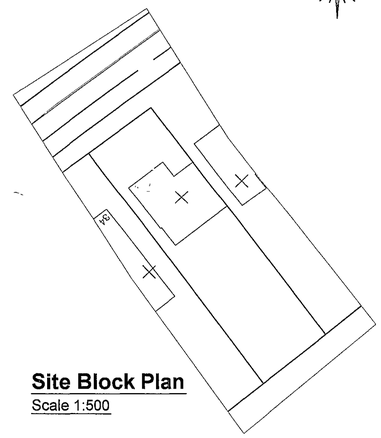


Site Block Plan
Scale 1:500



Existing Front Elevation
Scale 1:100



Existing Rear Elevation
Scale 1:100

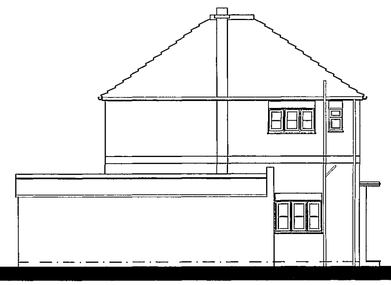


Existing Side Elevation
Scale 1:100



Proposed Front Elevation
Scale 1:100



Proposed Rear Elevation
Scale 1:100

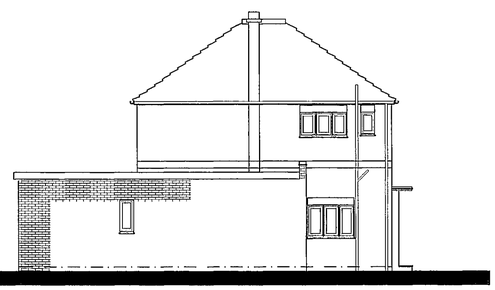

Proposed Side Elevation
Scale 1:100

DETERMINED PLAN
SHDC Planning & Development
29 NOV 2007
Ref: 1568/07

rev "B" - 19.10.07 - Existing Kitchen layout corrected
rev "A" - 11.10.07 - Amended to suit Clients comments

Client :
Mr S George
36 Halmergate
Spalding
PE11 2DT

Site :
Proposed Rear Extension

remway Design Ltd
2 Red Lion Street
Spalding
P E 1 1 1 S X
Tel / Fax: 01775 768 921
Mobile : 07815 112 058
e-mail: jason@remwaydesign.co.uk

Date : aug07 | Scale : As Noted

Drawing No:
1473 - 01"B"

PLEASE NOTE
Due to areas of the structure being covered, unexposed or otherwise inaccessible the notes / specifications of existing materials are subject to confirmation of site when it is feasible to expose the relevant areas of construction