



FRONT ELEVATION (EAST)

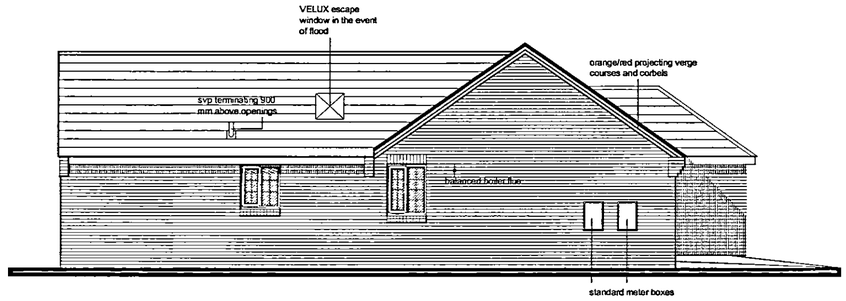


SIDE ELEVATION (SOUTH)




SIDE ELEVATION (NORTH)

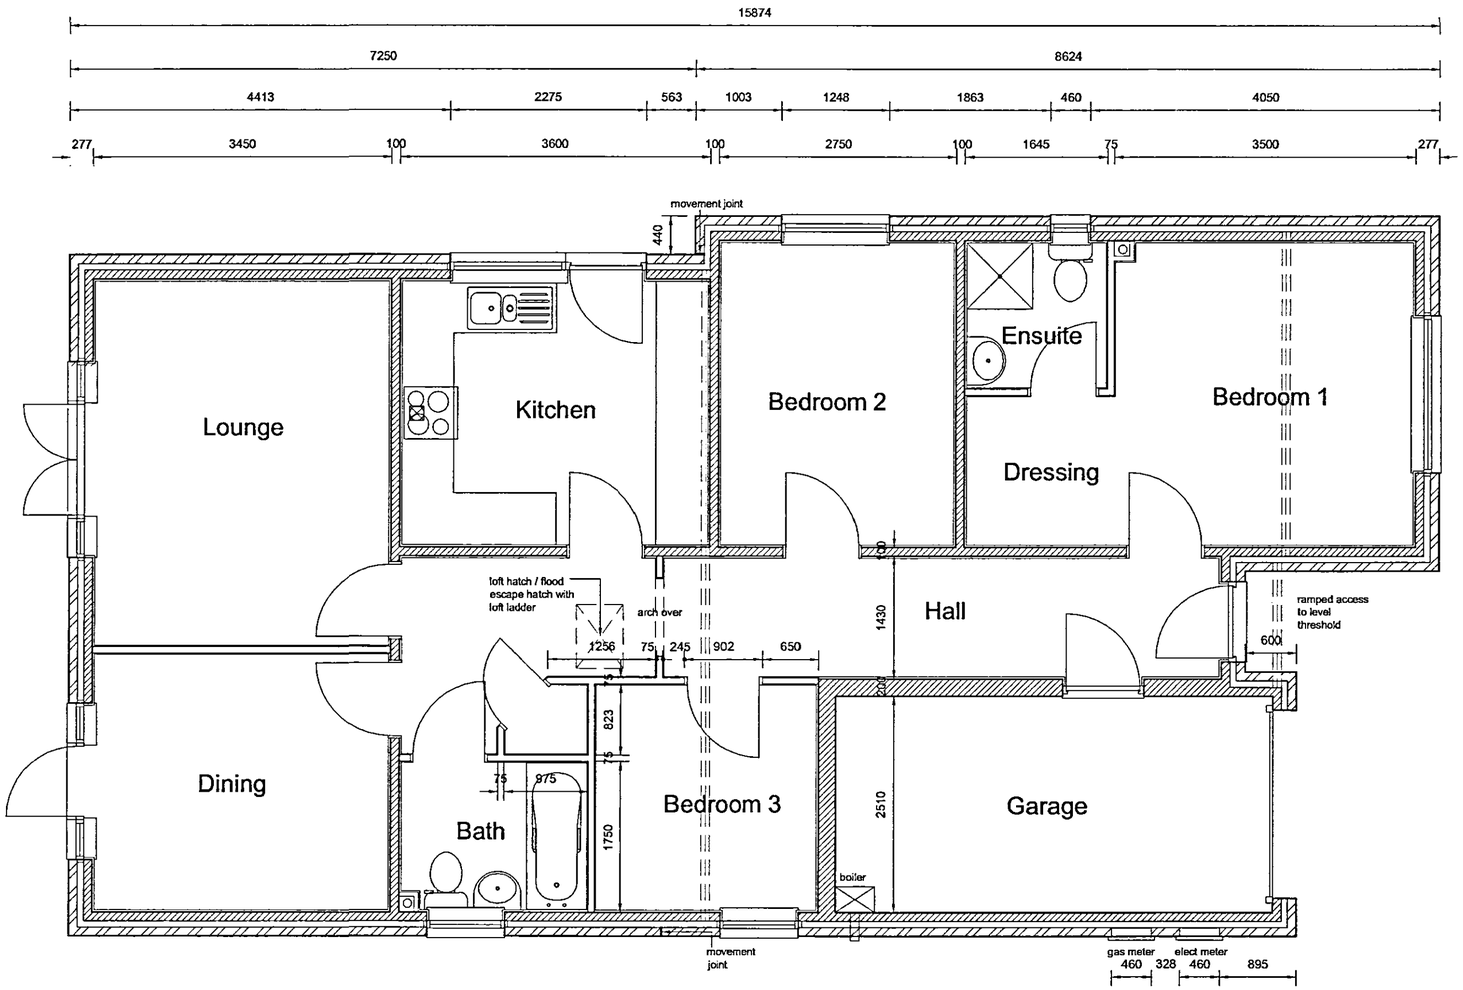

GROUND FLOOR PLAN

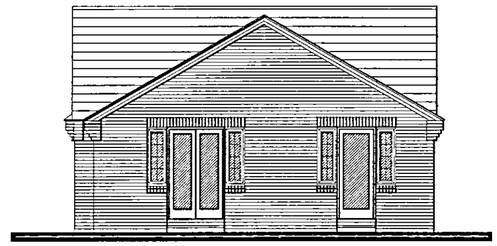

REAR ELEVATION (WEST)

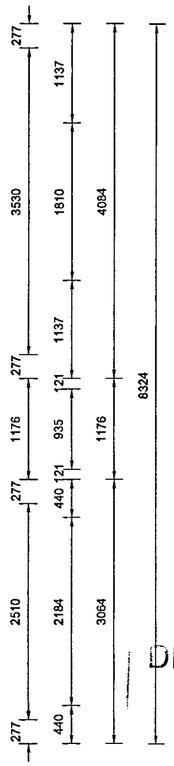

DETERMINED PLAN

PLANNING
14/12/06
REF 1570/06

TREVOR A CLAY RIBA LTD
CHARTERED ARCHITECTS

14 Old Fendike Road
Weston Hills
SPALDING
Lincolnshire PE12 6DD

Tel/Fax 01406 380027
Mobile 07778 597975

Revisions:

Do not measure from this drawing. All discrepancies should be reported to the architects.
This drawing should be read in conjunction with the specification and standard details.
All intellectual property rights are the copyright of Trevor A Clay RIBA Ltd.©

Local Authority Approval Number:

NHBC Approval Number:

Scales:	Sheet Size:	Date:	Drawn:
1:50–1:100	A2	30/SEPTEMBER/06	T.A.CLAY

Title:

PROPOSED.REPLACEMENT.BUNGALOW
AT.18.FEN.END.LANE.SPALDING
FOR.AWM.DEVELOPMENTS.LTD

G.F.PLAN.AND.ELEVATIONS

Drawing Number: 06/185/PA/002

Rev: .