
Ordnance Survey ® Superplan Data ®

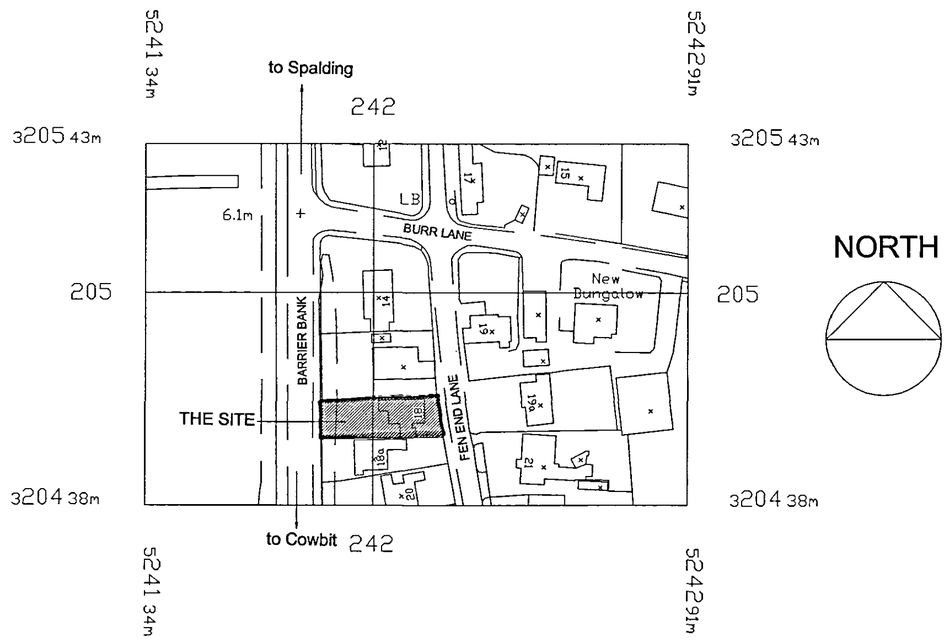


NORTH

© Crown Copyright 2006 Reproduction in whole or in part is prohibited without the prior permission of Ordnance Survey.

LOCATION PLAN - 1:1250


BARRIER BANK

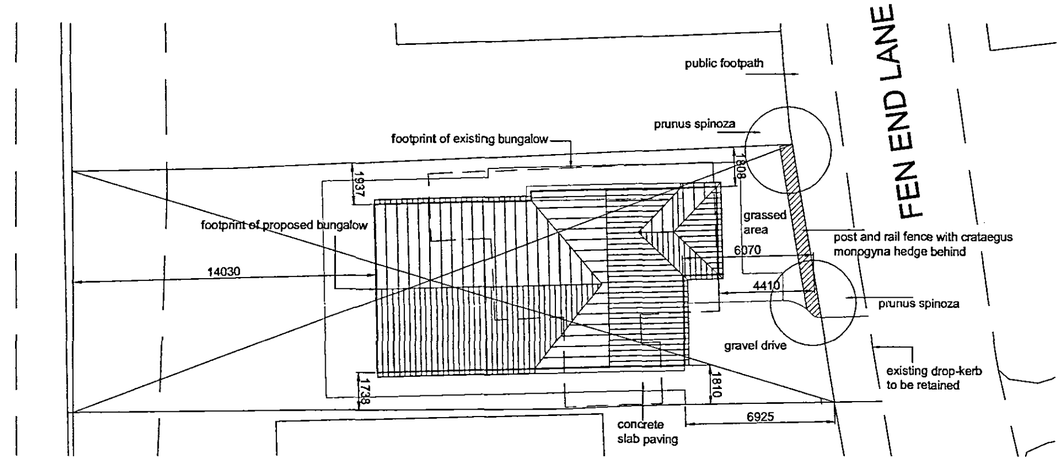

SITE PLAN - 1:200

LANDSCAPING

Remove existing privet hedge from front boundary, together with 2 no. conifer trees.
Construct new 1000 mm high timber post and rail fence with 50 mm weldmash attached to rear.
Plant crataegus monogyna hedge along rear face of fence. Plants to be 3litre container grown at 300 mm centres
Plant 2 no Prunus Spinoza trees where indicated. Trees to be 1800 - 2000 mm high standards, container grown

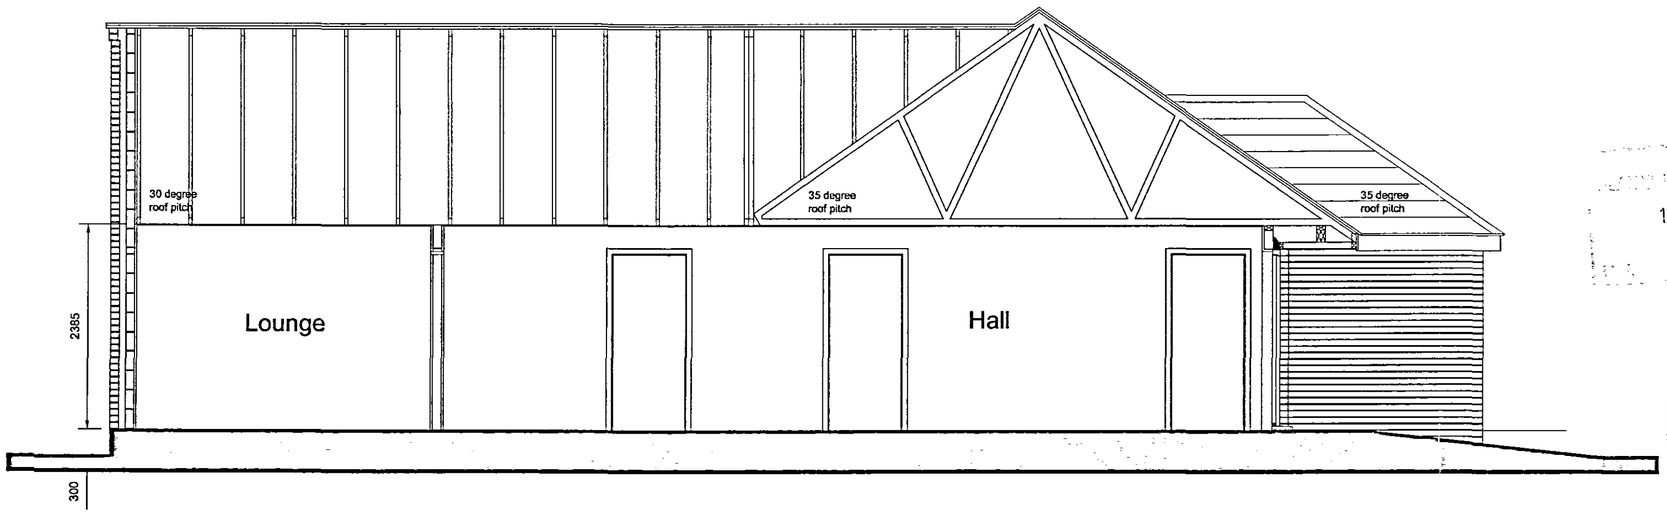

SECTION A A - 1:500

x y = 112
113.6

DETERMINE PLAN

TREVOR A CLAY RIBA LTD
CHARTERED ARCHITECTS

14 Old Fendike Road
Weston Hills
SPALDING
Lincolnshire PE12 6DD

Tel/Fax 01406 380027
Mobile 07778 597975

Revisions:

Do not measure from this drawing. All discrepancies should be reported to the architects.
This drawing should be read in conjunction with the specification and standard details.
All intellectual property rights are the copyright of Trevor A Clay RIBA Ltd.©

Local Authority Approval Number:

NHBC Approval Number:

Scales:	Sheet Size:	Date:	Drawn:
1:50/1:200/1:2500	A2	30/SEPTEMBER/06	T.A.CLAY

Title:

PROPOSED.REPLACEMENT.BUNGALOW
AT.18.FEN.END.LANE.SPALDING
FOR.AWM.DEVELOPMENTS.LTD

SECTION.AND.LOCATION.&.SITE.PLANS

Drawing Number: 06/185/PA/001

Rev: .