
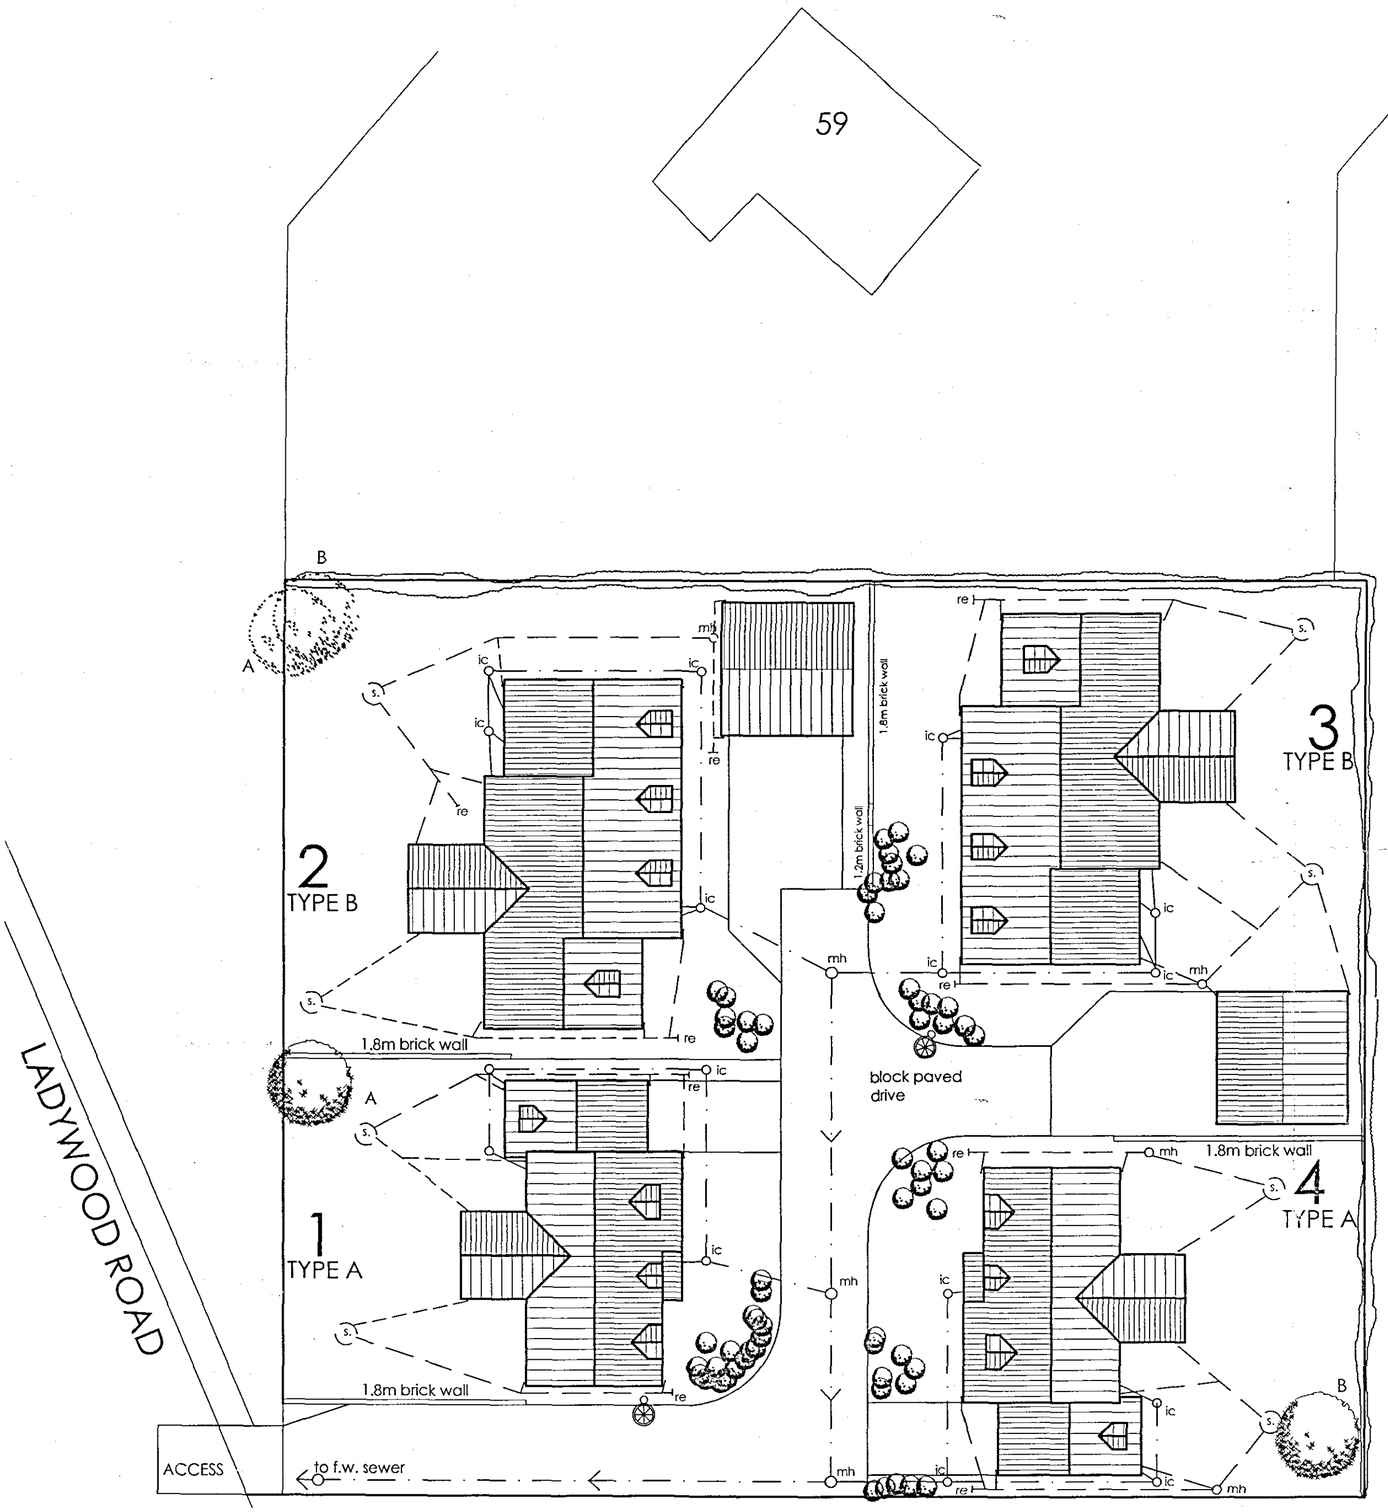


SITE PLAN
scale 1:200

62

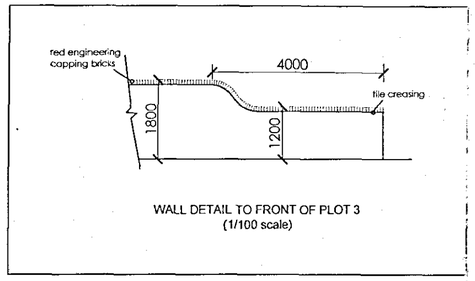

WALL DETAIL TO FRONT OF PLOT 3
(1/100 scale)

Existing hedge
retained

A SILVER BIRCH

B ROWAN

SHRUB PLANTING TO INCLUDE :

LONICERA PILEATEA
SPIREAE GOLD FLAME
PRUNUS LAUROCERASUS
SYRINGA VULGARIS

GROUND COVER PLANTING:


COTONEASTER HORIZONTALIS
HEDERA HELIX
LAVANDULA SPICA

notes

- Contractors are responsible for checking dimensions, tolerances and references. Any discrepancy to be verified with Peter Humphrey Assocoates Limited before proceeding with the works.

- Where a detail is covered by drawings to different scales the larger scale drawing is to be worked to.

- Figured dimensions to be worked to in all cases.

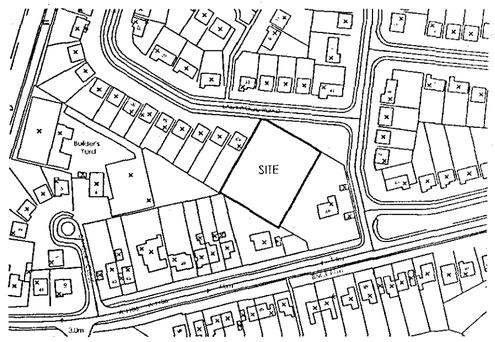

LOCATION PLAN
scale 1:2500

3m HIGH LIGHTING COLUMN TO PRIVATE DRIVE

Rev.	Date	Description	Initials
B	11/04	STREET LIGHTING ADDED & GARDEN WALLS ALTERED	LR
A	10/04	REVISIONS TO SOAKAWAY POSITIONS	MD

Peter Humphrey Associates LTD
ARCHITECTURAL DESIGN AND BUILDING

PROJECT
LADYWOOD CROFT

ADDRESS
PLOTS 1-4
OFF LADYWOOD ROAD
SPALDING

CLIENT
ASHWOOD HOMES

DATE	SCALE	DRAWN BY
SEPT 2004	1:200 1:1250	

JOB. NO	REVISION
SH3403 005	

DO NOT SCALE FROM THIS DRAWING

COPYRIGHT: THIS DRAWING MUST NOT BE ISSUED, LOANED OR COPIED WITHOUT THE CONSENT OF PETER HUMPHREY ASSOCIATES LIMITED

Architectural
Peter Humphrey Associates LTD
ARCHITECTURAL DESIGN AND BUILDING
TELEPHONE 01945 466 966
FAX 01945 466 433
E-MAIL: info@peterhumphrey.co.uk
39 OLD MARKET WISBECH CAMBS PE13 1NB
British Institute of Architectural Technologists

SHDC
Planning & Development
26 NOV 2004
Ref: 1572/04

DETERMINED