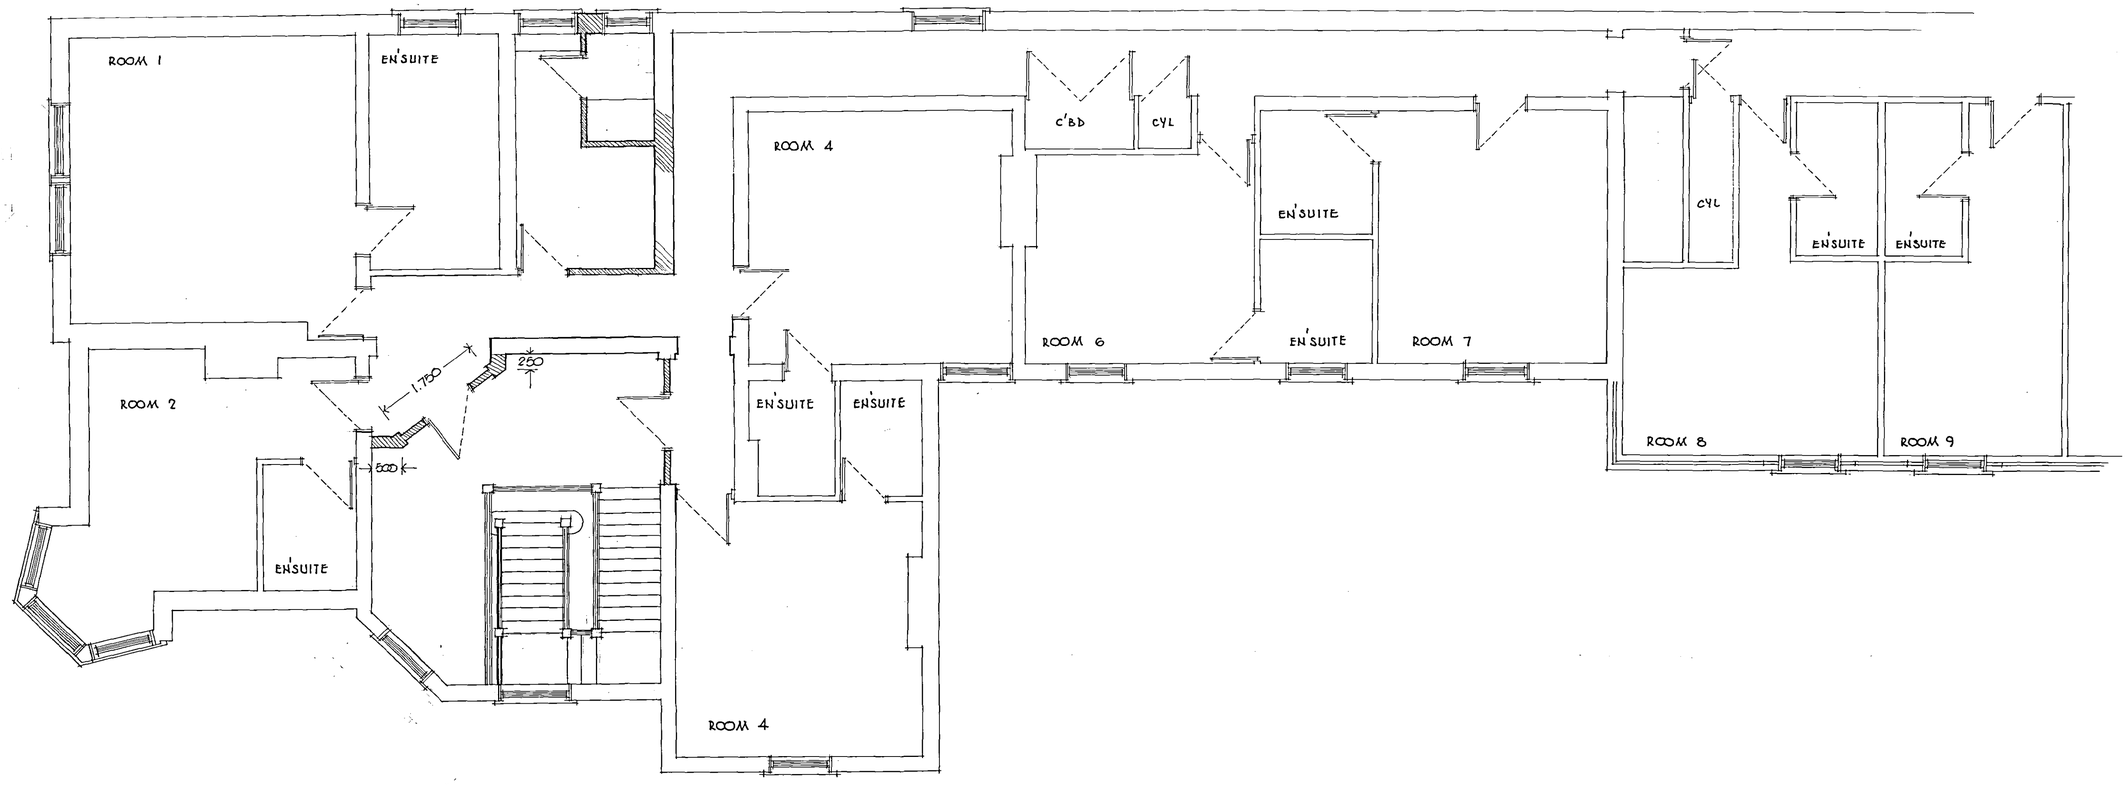


PART FIRST FLOOR PLAN

RECEIVED
21 NOV
Ref: 1527

121 DESIGN 54 BELLAMY ROAD OUNDLE PETERBOROUGH PE8 4NB TEL: 01832 273759	PROPOSED CONSERVATORY AND INTERNAL ALTERATIONS	THE WOODLANDS PINCHBECK ROAD SPALDING LINCOLNSHIRE	PART FIRST FLOOR PLAN	DATE OCT 05 SCALE 1:50 DRG Nº 111005/6	REV