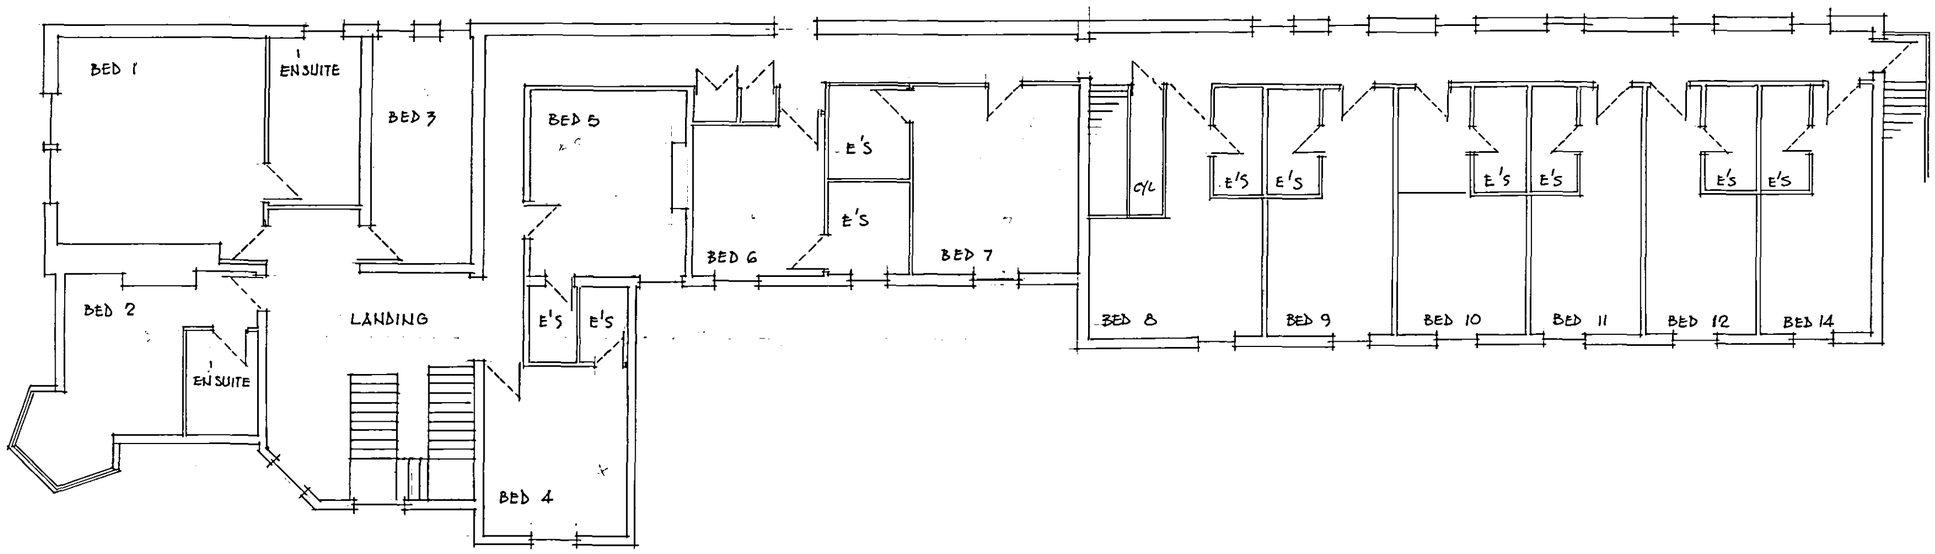


EXISTING FIRST FLOOR PLAN

SHDC
Planning & Development
21 NOV 2005
Ref: 1587/05

121 DESIGN 54 BELLAMY ROAD OUNDLE PETERBOROUGH PE8 4NB TEL: 01832 273189	PROPOSED CONSERVATORY AND INTERNAL ALTERATIONS	THE WOODLANDS PINCHBECK ROAD SPALDING LINCOLNSHIRE	EXISTING FIRST FLOOR PLAN	DATE OCT 05 REV SCALE 1:100 DESIGN DRGN° 111005/9