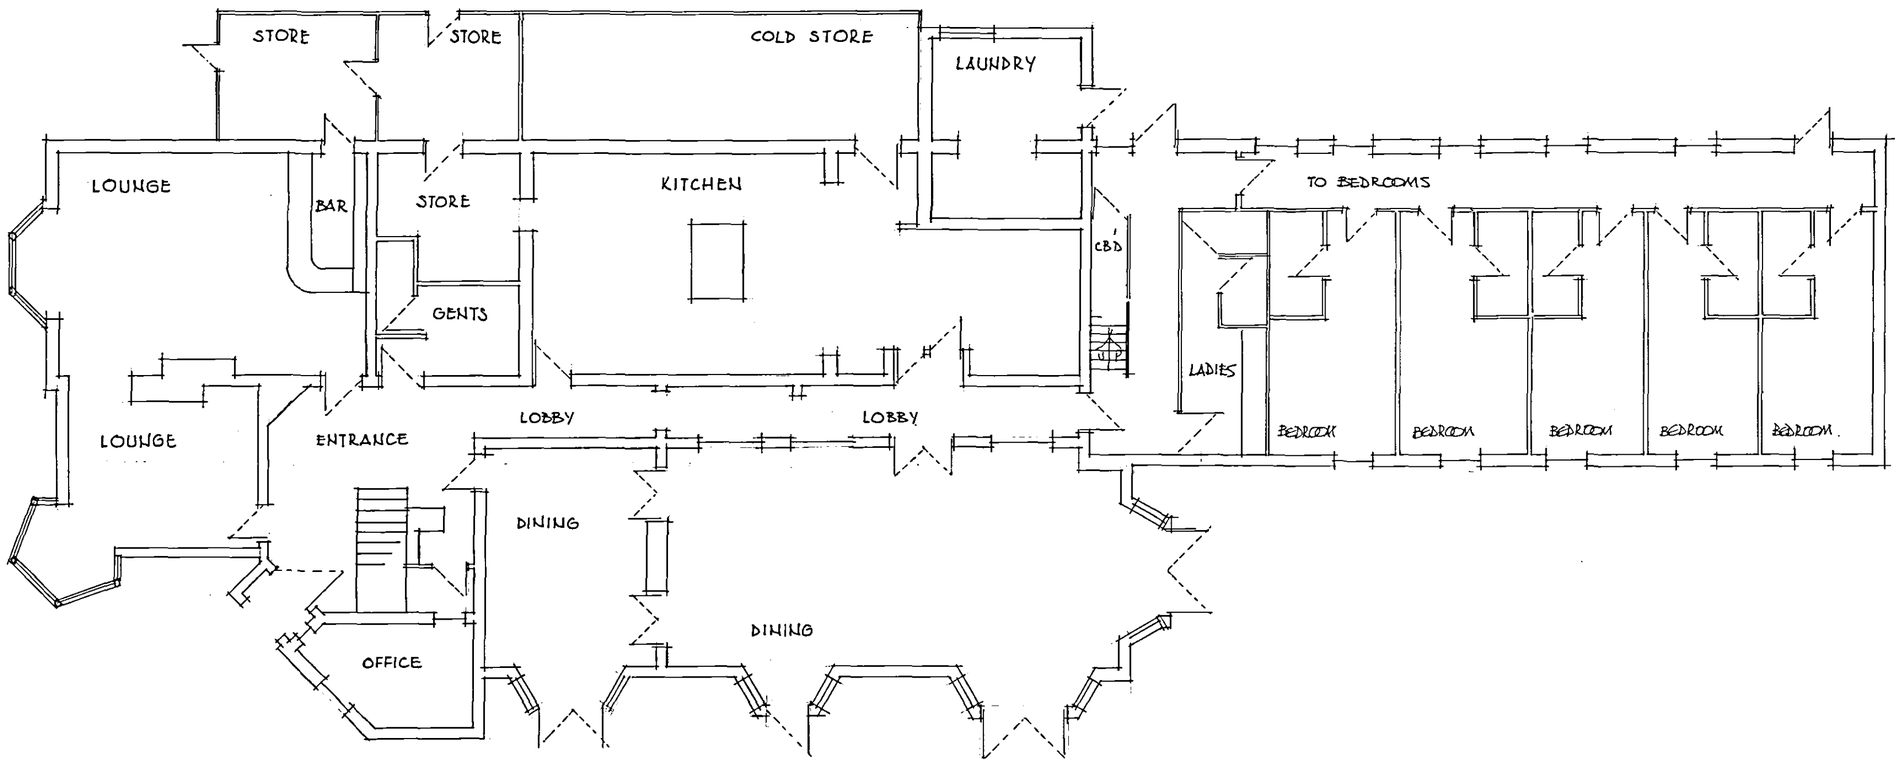



EXISTING GROUND FLOOR PLAN

Planning & Development
21 NOV 2005
Ref: 1687/05

| | | | | |
|---|---|---|---|---|
| 121 DESIGN<br>84 BELLAMY ROAD<br>OUNDLE<br>PETERBOROUGH<br>PE8 4NB<br>TEL: 01832 275789 | PROPOSED<br>NEW OPENING<br>AND<br>LADIES TOILETS | THE WOODLANDS<br>PINCHBECK ROAD<br>SPALDING<br>LINCOLNSHIRE | EXISTING<br>GROUND FLOOR<br>PLAN | DATE SEPT 05 / REV<br>SCALE 1:100<br>DESIGN GR<br>DRG N 190905/1 |