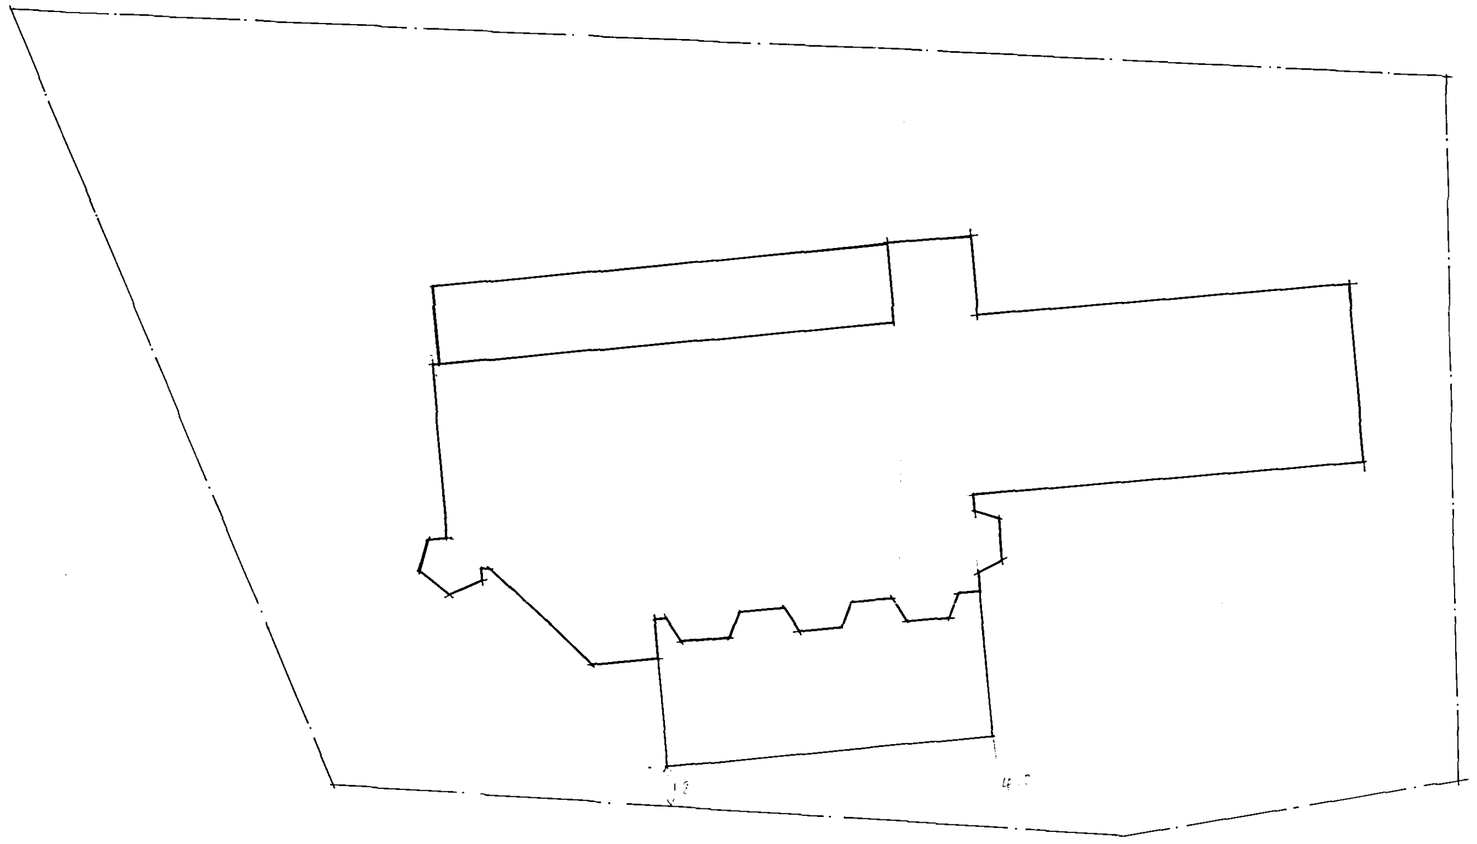


SITE PLAN

SHDC
Planning & Development
21 NOV 2005
Ref: 1587/05

121 DESIGN 24 FEBRUARY ROAD COUNDLE PETERBOROUGH PE8 4UB TEL 01832 273189	PROPOSED CONSERVATORY AND INTERNAL ALTERATIONS	THE WOODLANDS PINCHBECK ROAD SPALDING LINCOLNSHIRE	SITE PLAN	DATE SEPT 05 REV SCALE 1:200 DESIGN DRG N° 190905/3