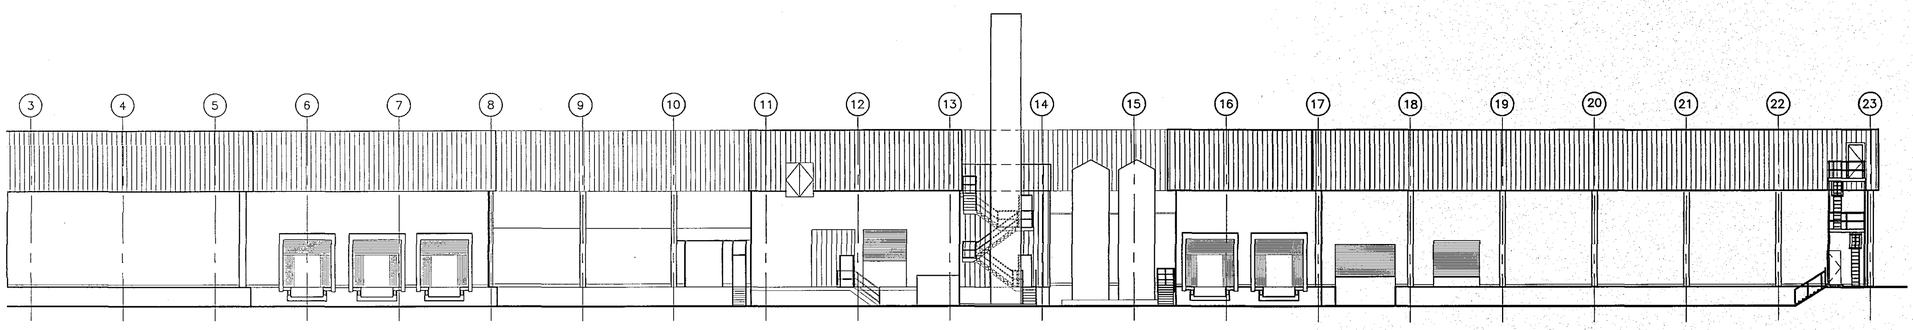

EXISTING SOUTH ELEVATION

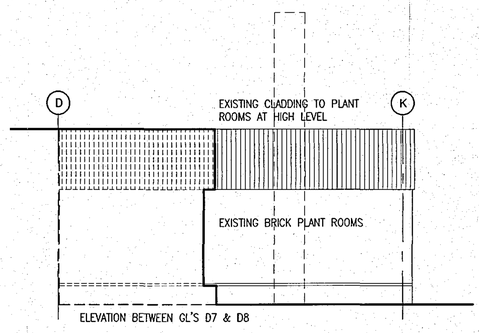

EXISTING WEST ELEVATION

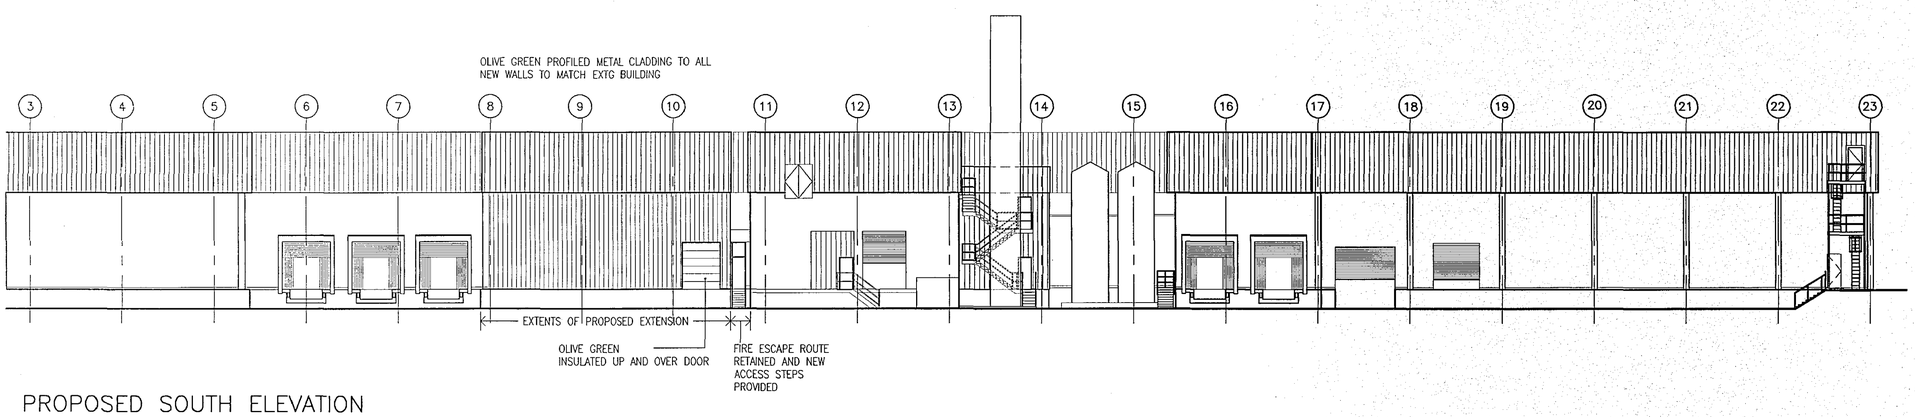

PROPOSED SOUTH ELEVATION

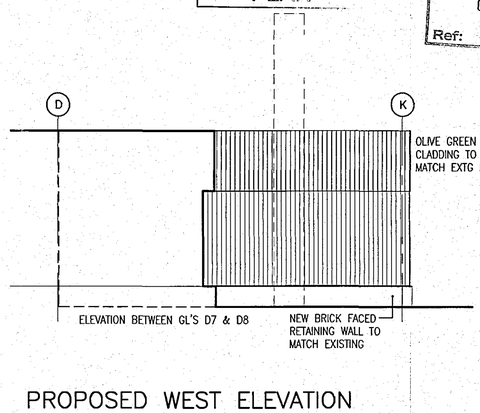

PROPOSED WEST ELEVATION

DETERMINED PLAN

SHDC Planning & Development
0 9 DEC 2004
Ref: 1617/04

COPYRIGHT RESERVED
Do not scale. Dimensions to be checked on site
Discrepancies to be reported before proceeding.

NOTES:

Planning Application Issue:	Checked by:
Building Regulations Application Issue:	Checked by:
Tender Issue:	Checked by:
Final Issue:	Checked by:

REVISIONS:

A:		
B:		
C:		
D:		
E:		
F:		
G:		
H:		
I:		
J:		
K:		
L:		
M:		

DISPATCH AREA EXTENTION
ADAMS PORK PRODUCTS
FULNEY LANE SPALDING
ELEVATIONS

PETER HADDON AND PARTNERS

CAD Ref: DISX02	Date: DEC 2004	3548/06	
Scale at A1 : 1:200	Drawn: WE		

architects
The Old Rectory, Rectory Lane, Milton Malsor
Northampton NN7 3AQ
Tel: 01604 858916 Fax: 01604 859123
e-mail: mail@peter-haddon.com