
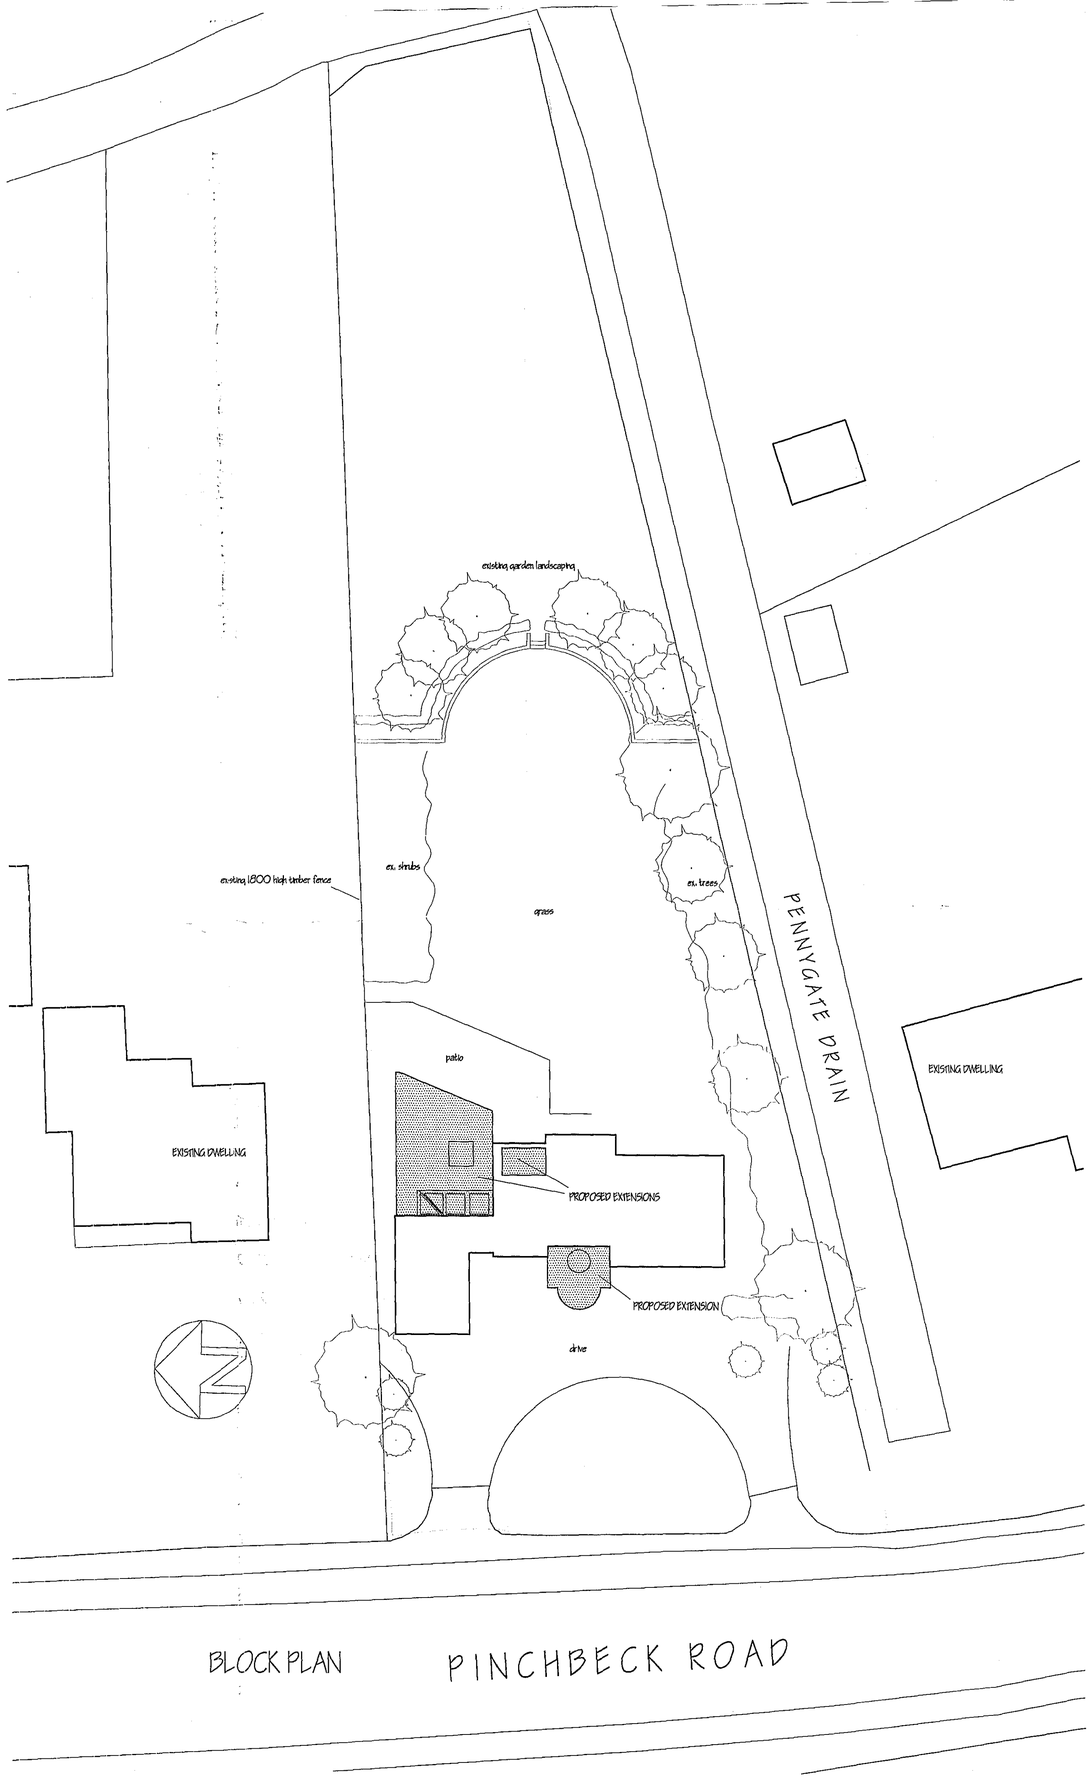


BLOCK PLAN PINCHBECK ROAD

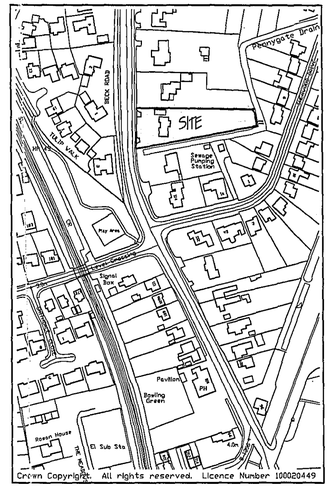

LOCATION PLAN

MATERIALS: -

THE BRICKWORK TO THE SIDE ELEVATION OF THE REAR EXTENSION IS TO MATCH AS CLOSE AS POSSIBLE THE EXISTING BRICKWORK.

THE REMAINDER OF THE REAR EXTENSION FACADE TO BE IN HORIZONTAL TIMBER STRIPS MEDIUM DARK IN COLOUR. FLUSH FINISH.

WINDOWS AND DOORS IN TIMBER TO REAR EXTENSION.

ROOF COVERING TO BE IN LEAD TO BOTH FRONT AND REAR EXTENSIONS.

FRONT PORCH IN WHITE PAINTED TIMBER WITH MEDIUM DARK TIMBER DOORS.

PROVIDE TILES TO MATCH EXISTING ON FRONT ELEVATION.

SKDC
Planning & Development
25 NOV 2005
Ref: 1628/05

ref.	revision	date

G. R. MERCHANT I.ENG AMICE FIWO

ARCHITECTURAL, STRUCTURAL AND LAND DRAINAGE CONSULTANTS

Unit 4, Wrights Mews
12A Park Road, Holbeach,
Spalding, Lincs. PE12 7EE
Tel: 01406 490800
Fax: 01406 425744
E-Mail: G. R. Merchant @ Merchant. Fs. Co. UK

Project
PROPOSED EXTENSION & ALTERATIONS
118 PINCHBECK ROAD
SPALDING
LINCS

Client
MR & MRS A WIRKOWSKI

Drawing
BLOCK AND LOCATION PLAN

Job Ref.	Drawing No.
1165/05	04
Date	**Drawn**
NOV 2005	JPW

Scales
1/200 1/2500

DO NOT SCALE FROM THIS DRAWING
This drawing is copyright and may not be altered, traced, photographed or used for any other purpose other than that for which it is issued. The General Contractor is to check all dimensions on site and report any discrepancies to the Architect. All details shown on this drawing including foundations are based upon typical site conditions related to the area. No responsibility can be accepted for abnormal conditions which may be discovered during construction unless reported to the Architect so that design amendments may be considered. Site soil surveys are recommended in respect of foundations to establish specific site conditions before foundations work is undertaken. This drawing is limited in the amount of information contained and does not purport to contain a full specification of the works. It is solely for the purpose of obtaining Planning / Building Regulation approval. This drawing must not be used as a contract document alone. The works will not be supervised or inspected on site by G R Merchant or any representative thereof. It is the client or their appointed agents responsibility to control workmanship, substitution of materials, adherence to specification, variations to contract etc. All materials to be new unless otherwise stated and all components and materials are, to be used fitted and installed site, in strict accordance with manufacturers instruction and relevant code of practice. Materials shall conform to appropriate British standard specification or BBA certificate or European code equivalent. The Employer / Client shall ensure that the selected contractor is conversant with and adopts all measures necessary to achieve compliance with Health and Safety legislation for Building sites and Work places. The Employer / Client is advised that should the works need to comply with the Construction Design and Management Regulations an Independent Planning Supervisor will be required. The works shall comprise of all that is shown on the drawing and details. Work that may not specifically be shown but may be reasonably inferred as necessary to carry out the works shall be deemed to be included. It is the paid / land owners responsibility to be aware of the Party Wall etc. Act 1996 when building in close proximity to adjoining neighbors boundaries.