


SOUTH ELEVATION




WEST ELEVATION




NORTH ELEVATION

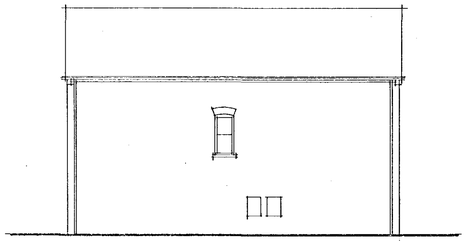


EAST ELEVATION

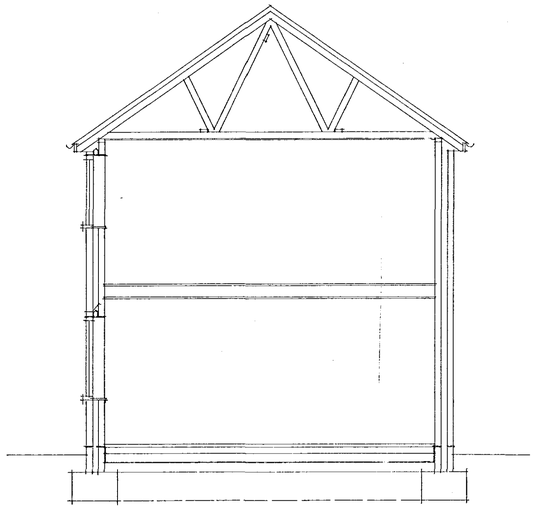

SECTION.

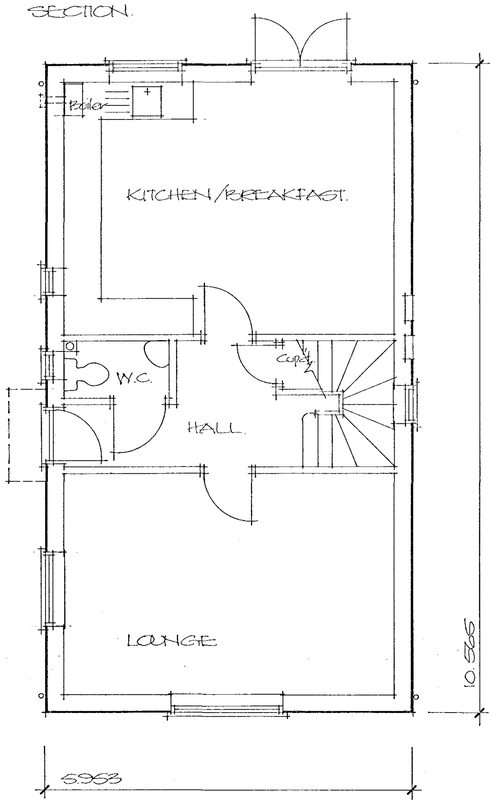

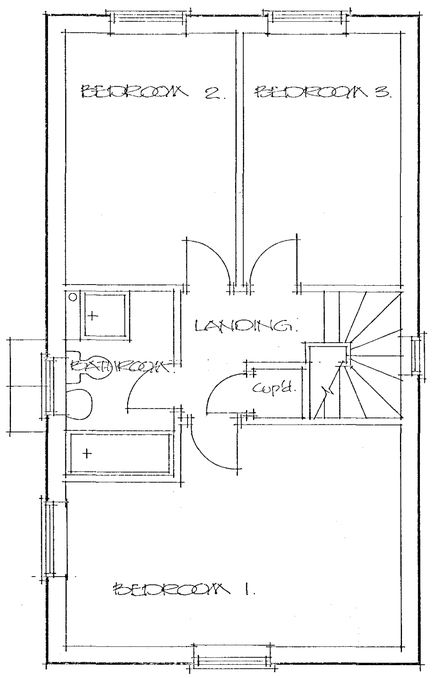

1628/07

Finishes:

Roof:
Sandtoft Calderdale Slate- colour grey. Plain Tiles to porch roof.
Roof pitch to be 35 degrees except porch roof Which is to be 45 degrees.
Artificial stone splayed corbels to roof corners.

Walls:
Terca Olde Cheshire Red Multi facing bricks.
Shallow brick arches to openings where shown.

Windows & external doors/door frames:
UPVC window frames and external doors and door Frames. (colours to be confirmed).

Project
PROPOSED NEW HOUSE ADJACENT TO 21 WILLOW WALK, SPALDING.

ALAN HORNSBY
ARCHITECTURAL SERVICES LTD
"Little Acre"
Peak Hill, Cowbit,
Spalding, Lincs. PE12 6AW
Tel. Holbeach (01406) 380591

Client.
MR S GARRATT

Scale 1:50 &1:100 Drg. no. 07/01/04
Date December 2007