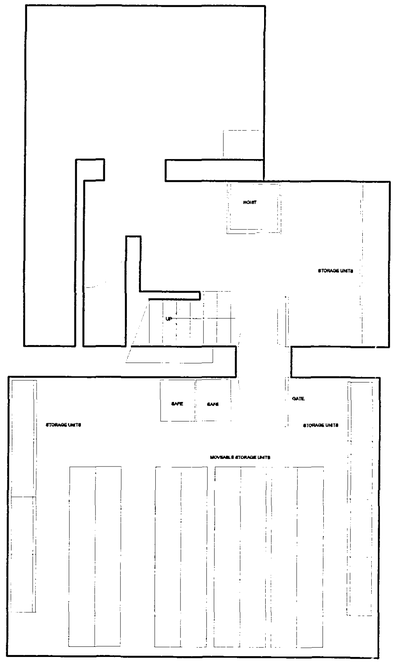
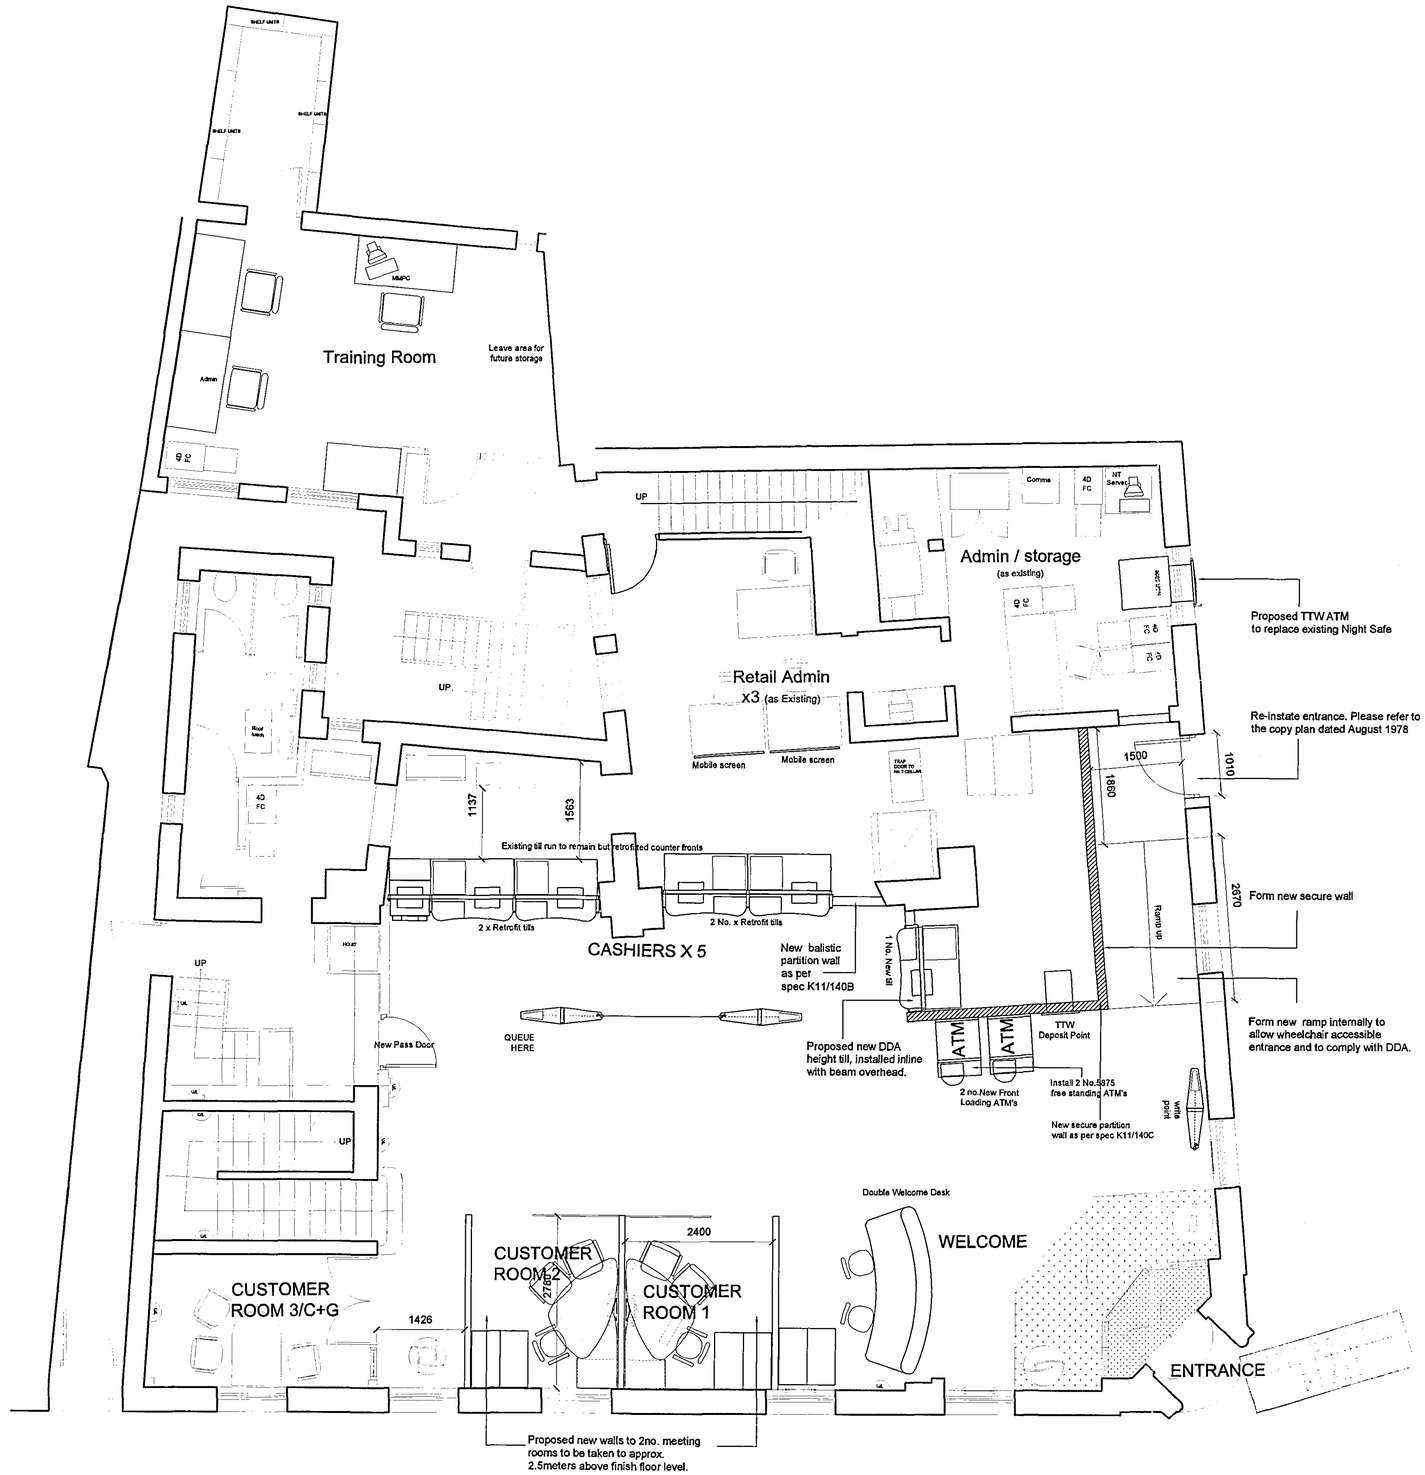



| REV | DATE | INIT | REVISIONS |
|---|---|---|---|
| D | 08.09.06 | CG | New modifications to counter + internal ramp added |
| C | 15.05.06 | GMH | New location of proposed freestanding ATM's, write point & seating |
| B | 03.05.06 | GMH | Design layout changed to incorporate 2 additional MR |
| A | 05.04.06 | GMH | till layout changed to remain as existing with one new additional till dog-legged into ATM area |


Lloyds TSB

GPM

**GPM Canons House (Bristol)**
Tel: 0117 943 3433
**GPM West (Bristol)**
Tel: 0117 905 5920
**GPM West (Birmingham)**
Tel: 0121 625 6761
**GPM East (Tonbridge)**
Tel: 0173 237 4226
**GPM East (Cambridge)**
Tel: 0173 237 4226
**GPM Scotland & North (Edinburgh)**
Tel: 0131 242 5225


THIS DRAWING IS TO BE READ IN CONJUNCTION WITH THE PROJECT SPECIFICATION. ANY DISCREPANCIES MUST BE REPORTED TO THE C.A. THIS DRAWING IS IN MILLIMETRES, WORK TO FIGURED DIMENSIONS ONLY. DO NOT SCALE.

PREMISES NAME
36/37 Hall Place
Spalding
Lincolnshire
PE11 1SF

PREMISES CODE
50770660

| PROJECT No. | DRAWING No. | REV |
|---|---|---|
| 66050584 \ | 101 | D |

| DATE | SCALE | DRAWN |
|---|---|---|
| 31/11/05 | 1:100 @ A3 | GMH |

DESCRIPTION
GROUND FLOOR PLAN
DESIGN LAYOUT
AS PROPOSED