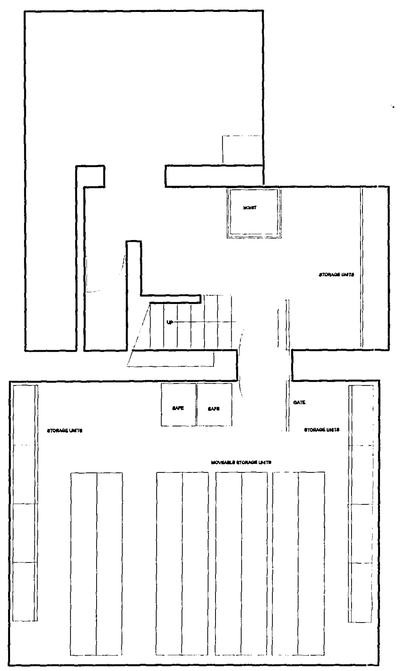

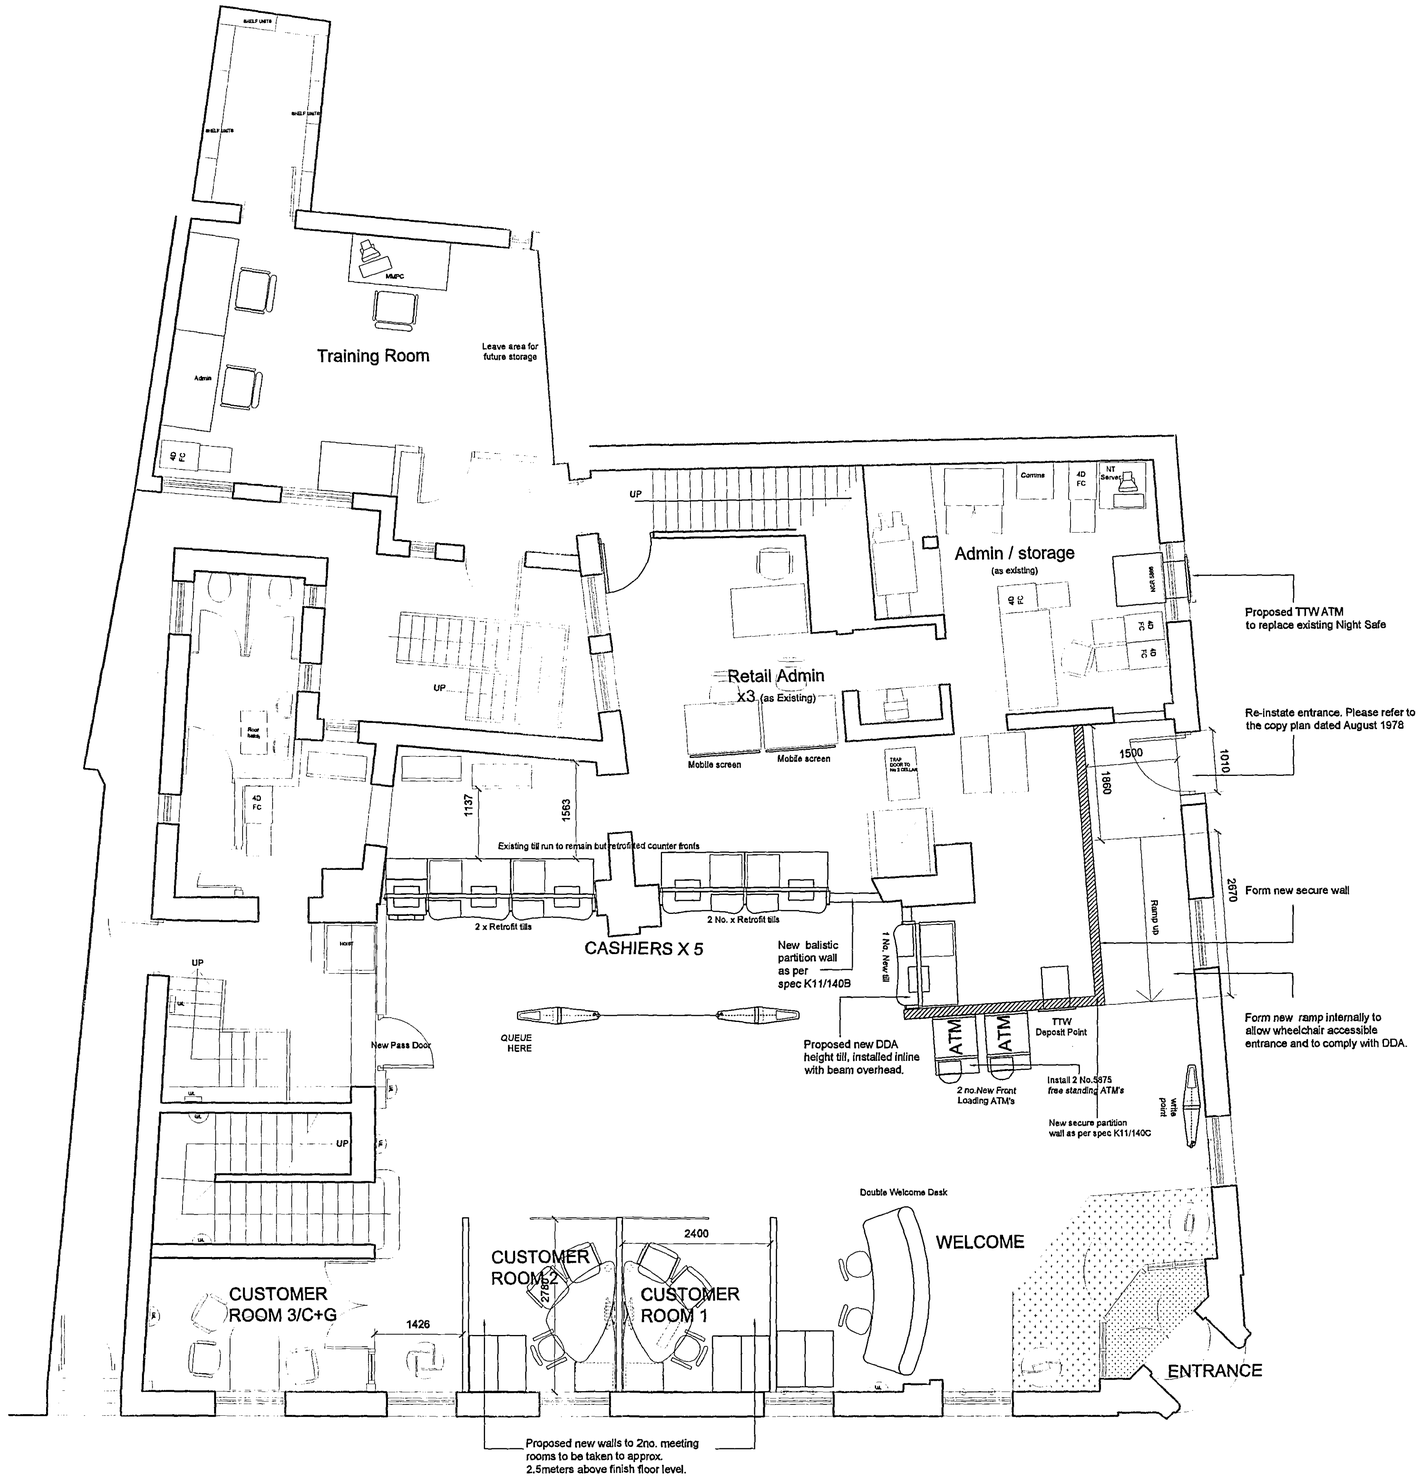

SHDC
Planning & Development
- 1 DEC 2006
Ref: 1660/06

REV	DATE	INIT	REVISIONS
D	08.09.06	CG	New modifications to counter + internal ramp added
C	15.05.06	GMH	New location of proposed freestanding ATM's, write point & seating
B	03.05.06	GMH	Design layout changed to incorporate 2 additional MR
A	05.04.06	GMH	till layout changed to remain as existing with one new additional till dog-legged into ATM area

Lloyds TSB
GPM
GPM Canons House (Bristol)
Tel: 0117 943 3433
GPM West (Bristol)
Tel: 0117 905 5920
GPM West (Birmingham)
Tel: 0121 625 6761
GPM East (Tonbridge)
Tel: 0173 237 4226
GPM East (Cambridge)
Tel: 0173 237 4226
GPM Scotland & North (Edinburgh)
Tel: 0131 242 5225

THIS DRAWING IS TO BE READ IN CONJUNCTION WITH THE PROJECT SPECIFICATION. ANY DISCREPANCIES MUST BE REPORTED TO THE C.A. THIS DRAWING IS IN MILLIMETRES, WORK TO FIGURED DIMENSIONS ONLY. DO NOT SCALE.

PREMISES NAME
36/37 Hall Place
Spalding
Lincolnshire
PE11 1SF

PREMISES CODE 50770660

PROJECT No. 66050584 \ DRAWING No. 101 REV D

DATE 31/11/05 | SCALE 1:100 @ A3 | DRAWN GMH

DESCRIPTION
GROUND FLOOR PLAN
DESIGN LAYOUT
AS PROPOSED

A1_GPM_TB