




EAVES/VERGE GABLE DETAIL SCALE 1:10

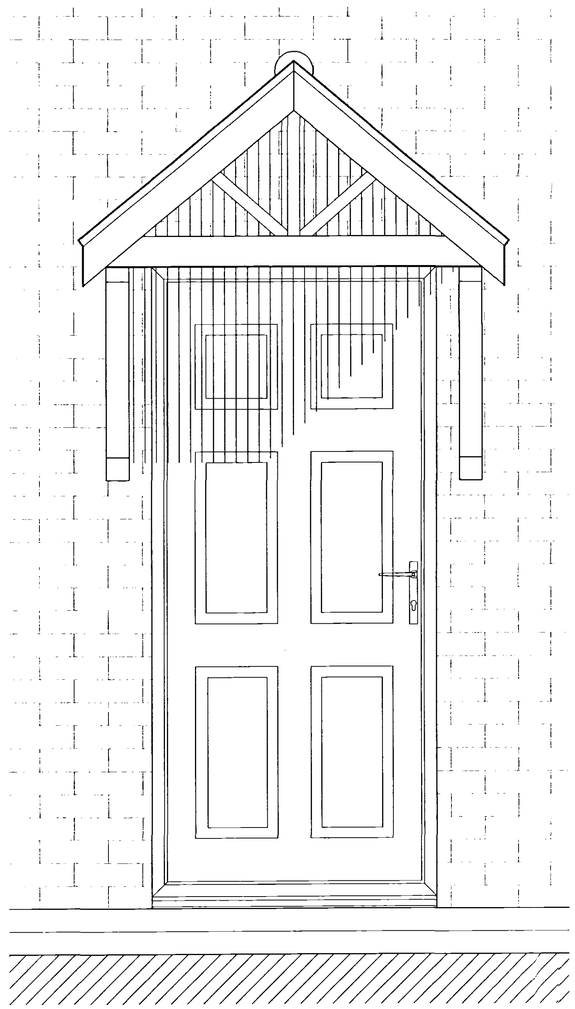

DOOR CANOPY FRONT ELEVATION

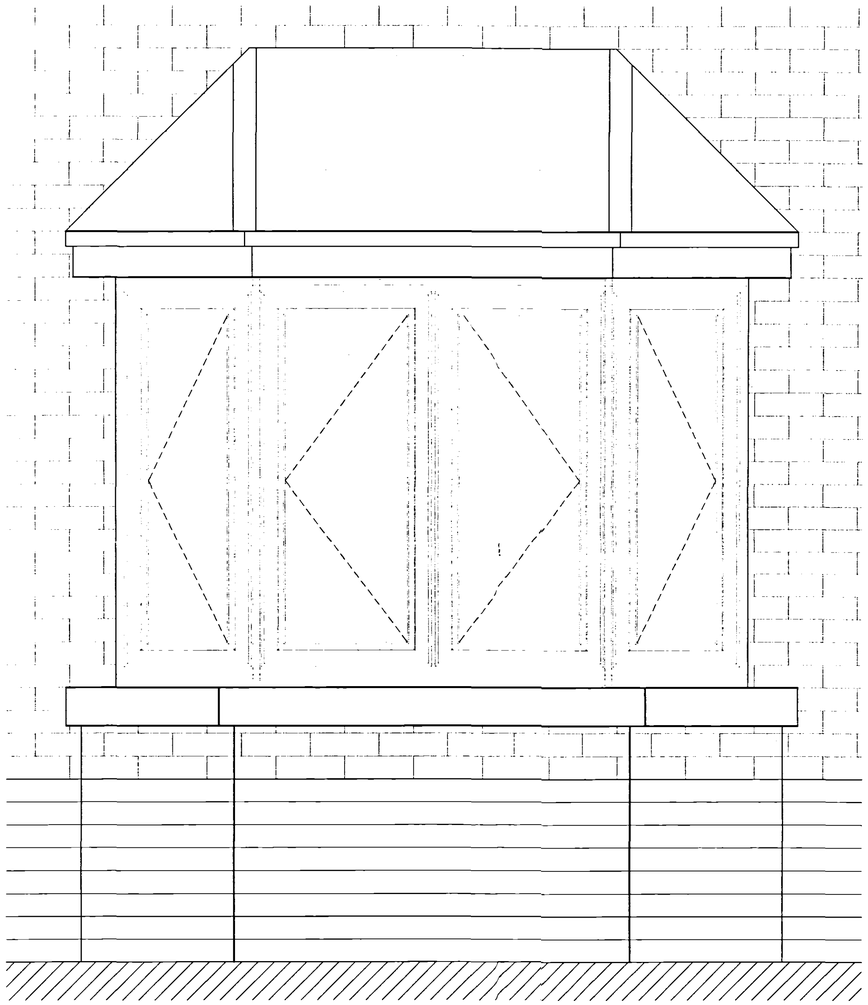

BAY WINDOW FRONT ELEVATION

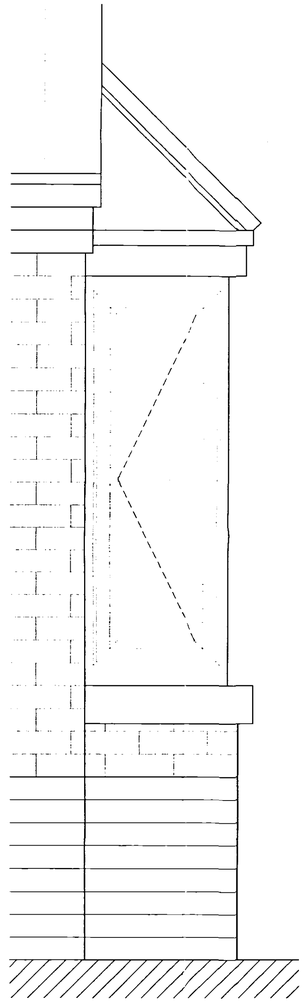

BAY WINDOW SIDE ELEVATION

Please Note :
These drawings may be subject to the CDM Regulations and should be considered *prior to work commencing on site*

THIS DRAWING IS FOR THE PURPOSE OF OBTAINING PLANNING PERMISSION ONLY

DRAWING
06 DEC 2005
ISSUED

SHDC
PLANNING & DEVELOPMENT
- 7 DEC 2005
Ref. 1674/05

ORIGINAL IF RED

DETERMINED PLAN

Rev.	By	Notes	Date
-	-	-	-

THE ROBERT DOUGHTY CONSULTANCY LIMITED
TOWN AND COUNTRY PLANNING-LANDSCAPE ARCHITECTURE
32 High Street, Helpringham, Sleaford, Lincolnshire, NG34 0RA
Tel: (01529) 421646 Fax: (01529) 421358
Website: www.rdc-landplan.demon.co.uk
E mail: admin@rdc-landplan.demon.co.uk

Client: Fieldview Homes			
Project: London Rd / Magellan Way, Spalding			
Drawing title: Plots 16 - 18 - Planning Details			
Job No. 544-15	Drawing No. 04-PD-02	Rev.	Drawn j.r.b.
Scale 1:10		Date 17-11-05	Checked

DO NOT SCALE from this drawing. All measurements should be checked against on site conditions and any discrepancies should be brought to the attention of the Robert Doughty Consultancy.

P:\Projects\500-599\544 Fieldview Developments\544-15 Magellan Way, Spalding\CAD Files\00-RDC Drawings\Current\544-15-04.dwg, 17/11/2005 14:42:22