




Front Bay

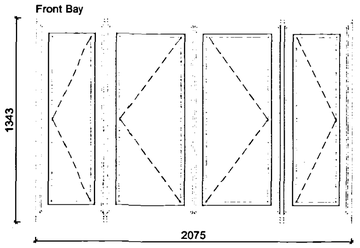



Side Bay

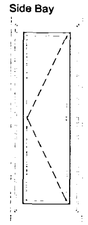


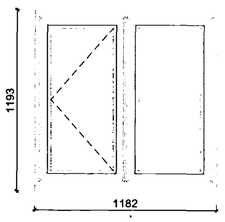



Front Elevation Doors & Windows

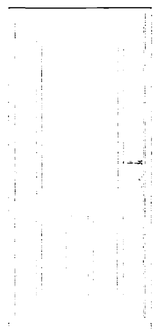


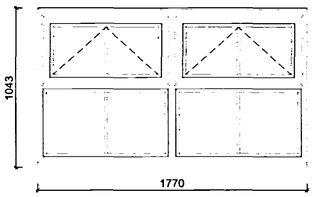


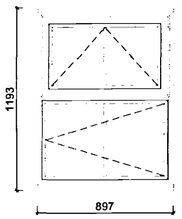


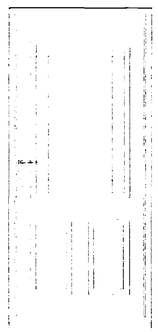

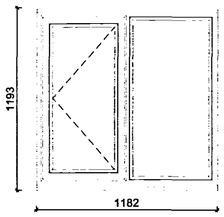


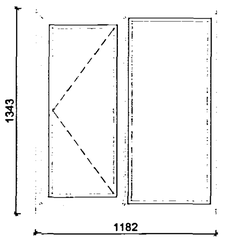

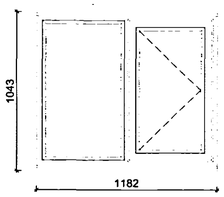


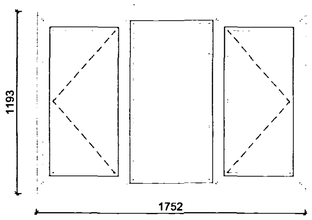

Rear Elevation Doors & Windows

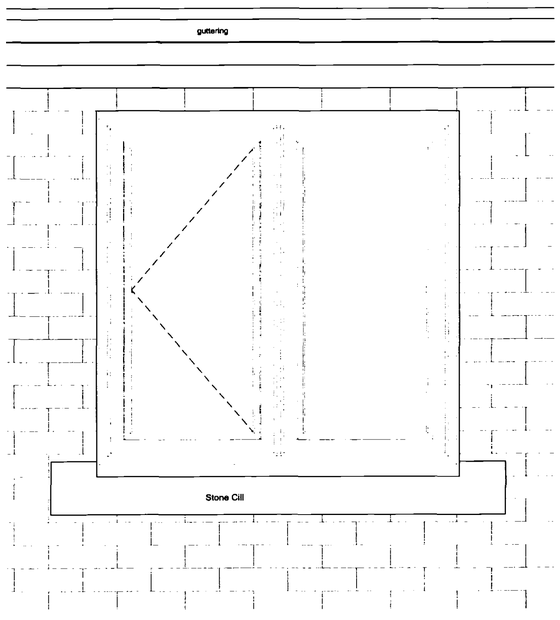


ELEVATION

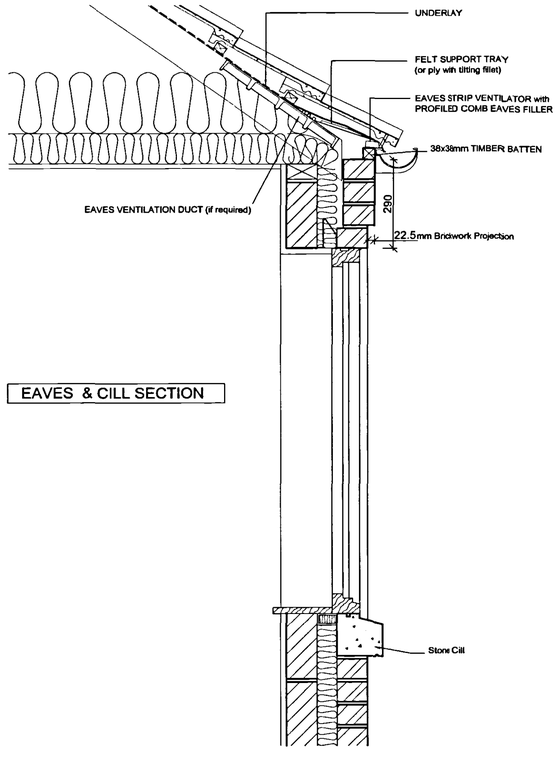

EAVES & CILL SECTION


EAVES DETAIL SCALE 1:10

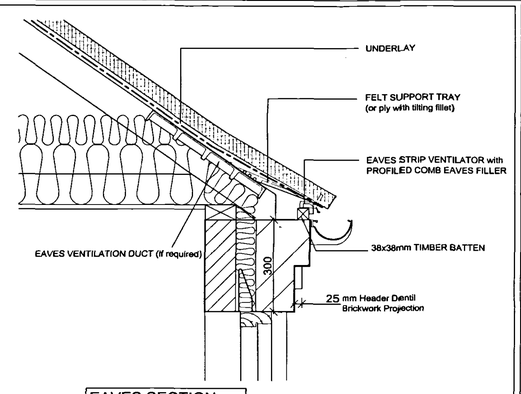


EAVES SECTION

LEGEND

s Stretcher Brick
h Header Brick Dentil

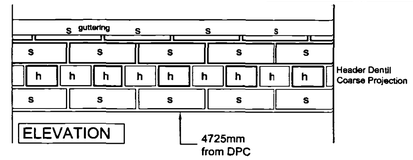

ELEVATION

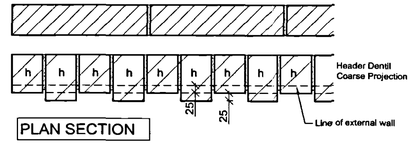

PLAN SECTION

EAVES DETAIL SCALE 1:10

Please Note :
These drawings may be subject to the CDM Regulations and should be considered prior to work commencing on site

THIS DRAWING IS FOR THE PURPOSE OF OBTAINING PLANNING PERMISSION ONLY

S-SC
PLANNING & DEVELOPMENT
- 7 DEC 2005
Ref. 1676/05

DRAWING
0 6 DEC 2005
ISSUED

ORIGINAL IF DETERMINED RED PLAN

Rev.	By	Notes	Date
-	-	-	-

THE ROBERT DOUGHTY CONSULTANCY LIMITED
TOWN AND COUNTRY PLANNING-LANDSCAPE ARCHITECTURE
32 High Street, Helpringham, Sleaford, Lincolnshire, NG34 0RA
Tel: (01529) 421646 Fax: (01529) 421358
Website: www.rdc-landplan.demon.co.uk
E mail: admin@rdc-landplan.demon.co.uk

Client:	Fieldview Homes
Project:	London Rd / Magellan Way, Spalding
Drawing title:	Plots 16 - 18 - Planning Details

Job No.	Drawing No.	Rev.	Drawn
544-15	04-PD-01		j.r.b.
Scale: 1:10, 1:20	Date: 17-11-05		Checked

DO NOT SCALE from this drawing. All measurements should be checked against on site conditions and any discrepancies should be brought to the attention of the Robert Doughty Consultancy.

P:\Projects\500-599\544 Fieldview Developments\544-15 Magellan Way, Spalding\CAD Files\00-RDC Drawings\Current\544-15-04.dwg, 17/11/2005 14:42:48