

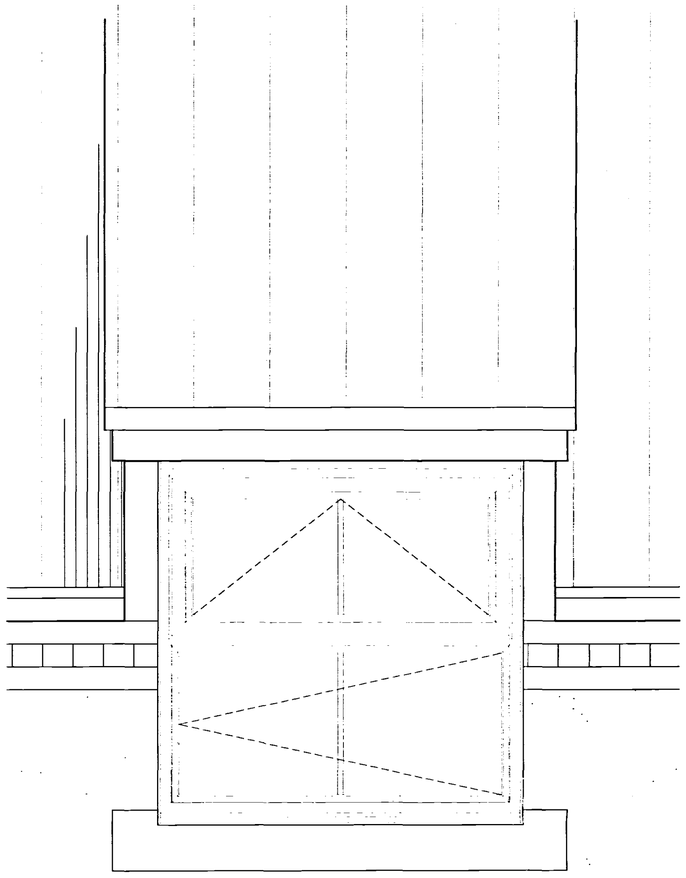



Dormer Front Elevation

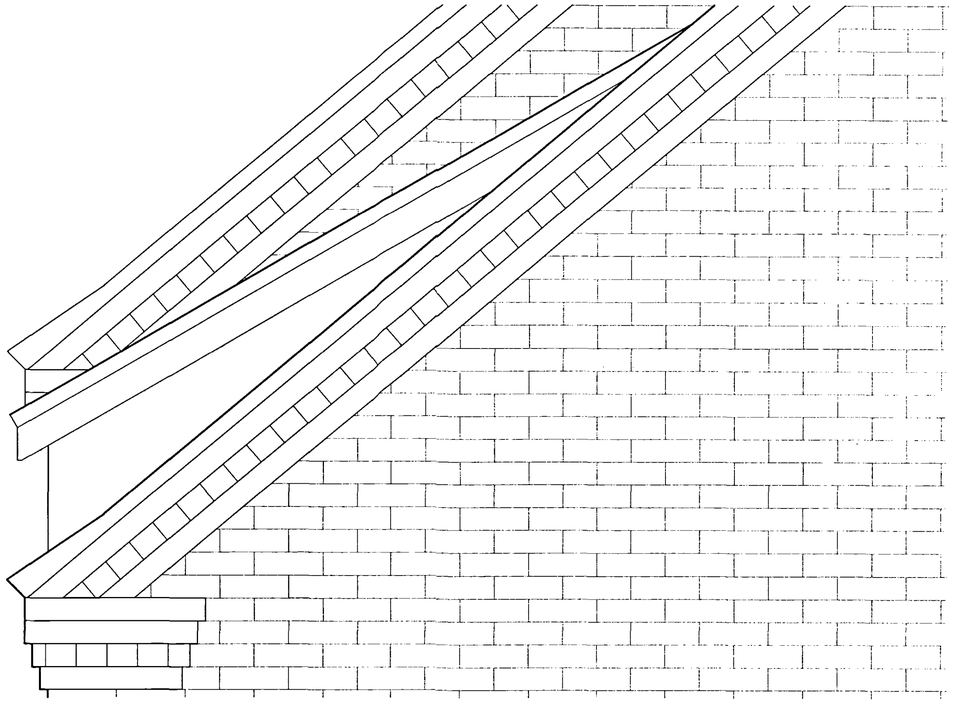


Dormer Side Elevation

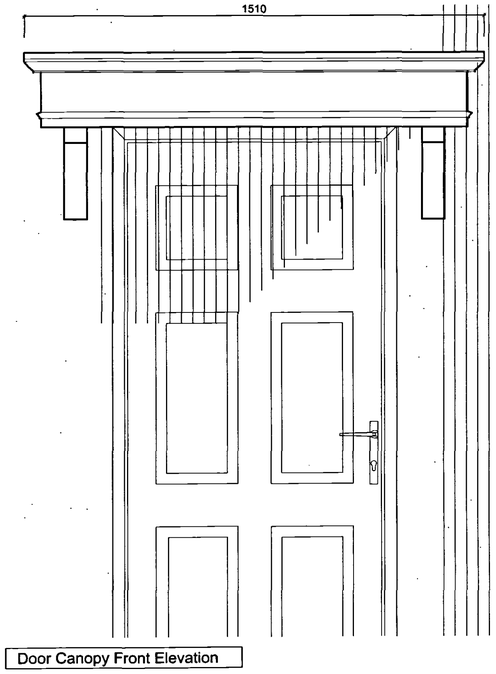


Door Canopy Front Elevation

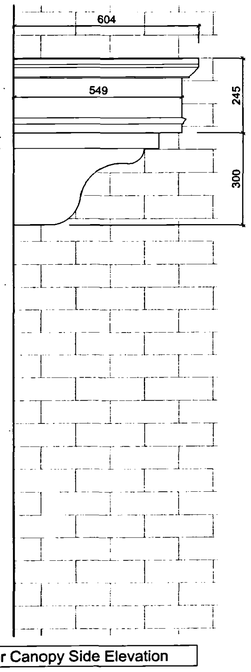

Door Canopy Side Elevation

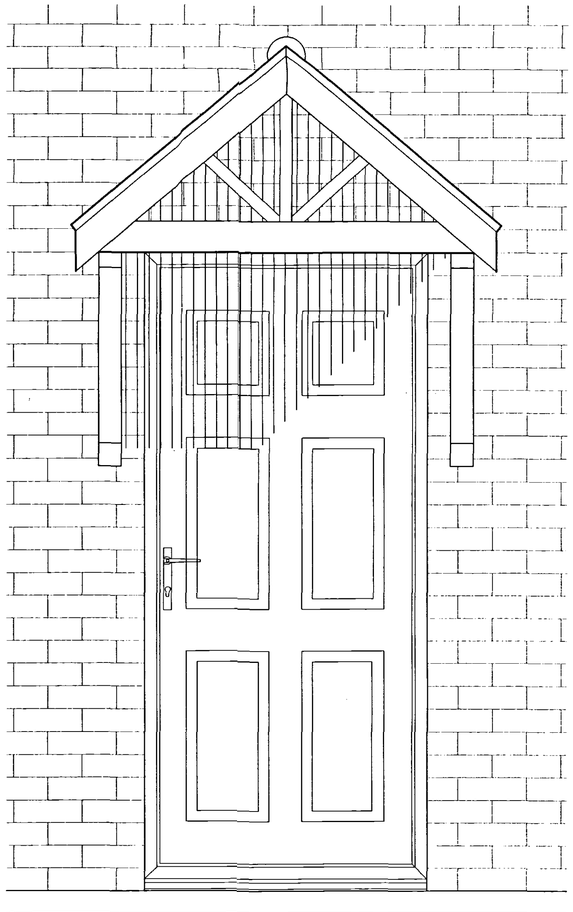

Door Canopy Front Elevation

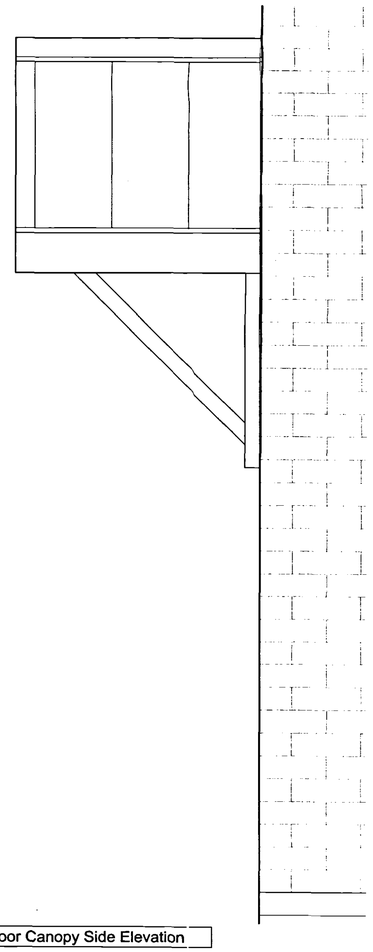

Door Canopy Side Elevation

Please Note :
These drawings may be subject to the CDM Regulations and should be considered prior to work commencing on site

THIS DRAWING IS FOR THE PURPOSE OF OBTAINING PLANNING PERMISSION ONLY

DRAWING
0 6 DEC 2005
ISSUED

SHDC
PLANNING & DEVELOPMENT
- 7 DEC 2005
Ref. 1674/01

ORIGINAL IF RED

DETERMINED PLAN

Rev.	By	Notes	Date

rdc THE ROBERT DOUGHTY CONSULTANCY LIMITED
TOWN AND COUNTRY PLANNING-LANDSCAPE ARCHITECTURE
32 High Street, Helpringham, Sleaford, Lincolnshire, NG34 0RA
Tel: (01529) 421646 Fax: (01529) 421358
Website: www.rdc-landplan.demon.co.uk
E mail: admin@rdc-landplan.demon.co.uk

Client: Fieldview Homes

Project: London Rd / Magellan Way, Spalding

Drawing title: Plots 1 - 7 - Planning Details

Job No.	Drawing No.	Rev.	Drawn
544-15	03-PD-02		j.r.b.
Scale: 1:10	Date: 17-11-05		Checked

DO NOT SCALE from this drawing. All measurements should be checked against on site conditions and any discrepancies should be brought to the attention of the Robert Doughty Consultancy.

P:\Projects\500-599\544 Fieldview Developments\544-15 Magellan Way, Spalding\CAD Files\00-RDC Drawings\Current\544-15-03.dwg, 17/11/2005 12:04:29