



Front Elevation Doors & Windows

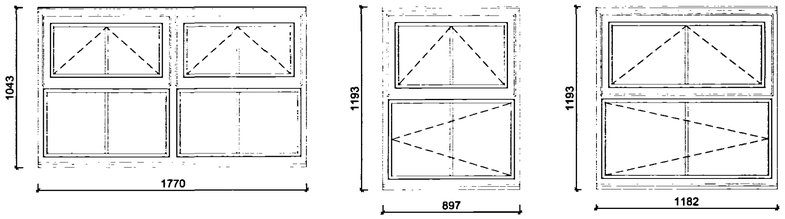




Rear Elevation Doors & Windows

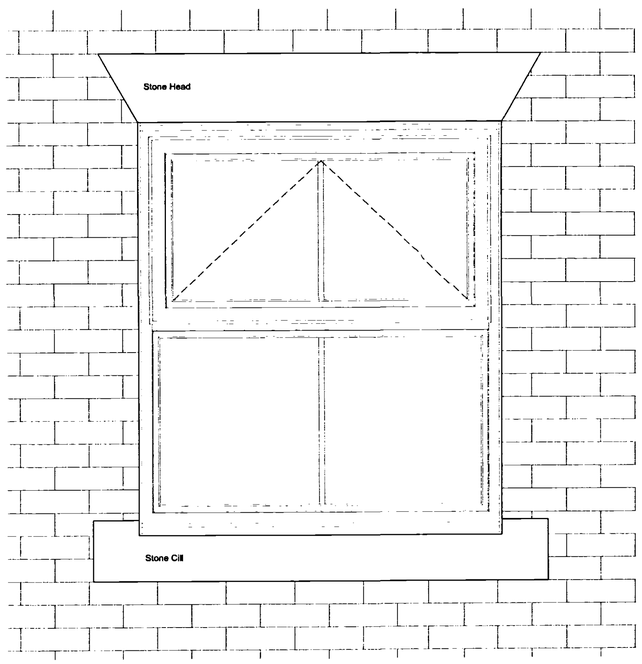

Window Head & Cill Elevation

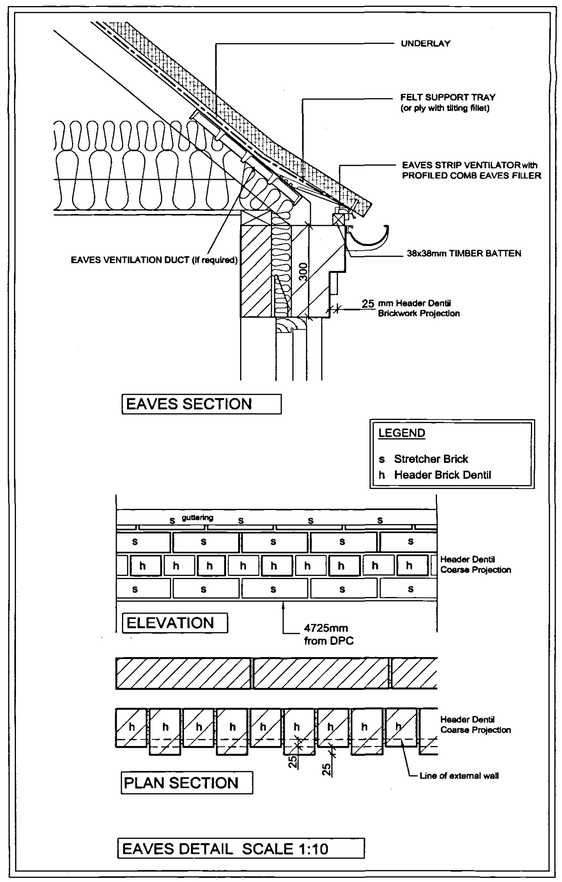

Please Note :
These drawings may be subject to the CDM Regulations and should be considered prior to work commencing on site

THIS DRAWING IS FOR THE PURPOSE OF OBTAINING PLANNING PERMISSION ONLY

SHDC
PLANNING & DEVELOPMENT
- 7 DEC 2005
Ref. 1674/05

DRAWING
0 6 DEC 2005
ISSUED

ORIGINAL IF RED

DETERMINED PLAN

Rev.	By	Notes	Date
-	-	-	-

rdc THE ROBERT DOUGHTY CONSULTANCY LIMITED
TOWN AND COUNTRY PLANNING-LANDSCAPE ARCHITECTURE
32 High Street, Helpringham, Sleaford, Lincolnshire, NG34 0RA
Tel: (01529) 421646 Fax: (01529) 421358
Website: www.rdc-landplan.demon.co.uk
E mail: admin@rdc-landplan.demon.co.uk

Client:	Fieldview Homes
Project:	London Rd / Magellan Way, Spalding
Drawing title:	Plots 1 - 7 - Planning Details

Job No.	Drawing No.	Rev.	Drawn
544-15	03-PD-01		j.r.b.
Scale: 1:10, 1:20	Date: 17-11-05		Checked

DO NOT SCALE from this drawing. All measurements should be checked against on site conditions and any discrepancies should be brought to the attention of the Robert Doughty Consultancy.

P:\Projects\500-599\544 Fieldview Development\544-15 Magellan Way, Spalding\CAD Files\00-RDC Drawings\Current\544-15-03.dwg, 17/11/2005 12:04:44