

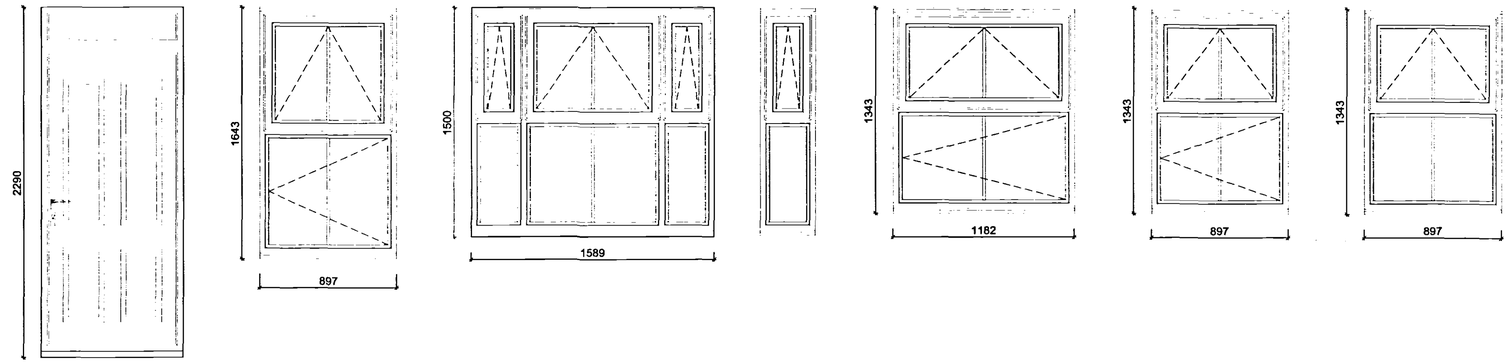


Front Elevation Doors & Windows

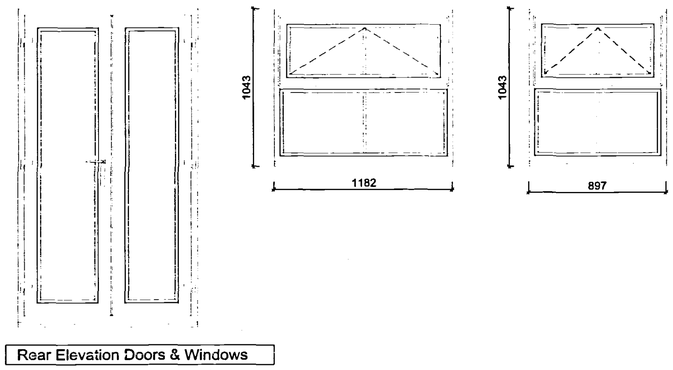


Rear Elevation Doors & Windows

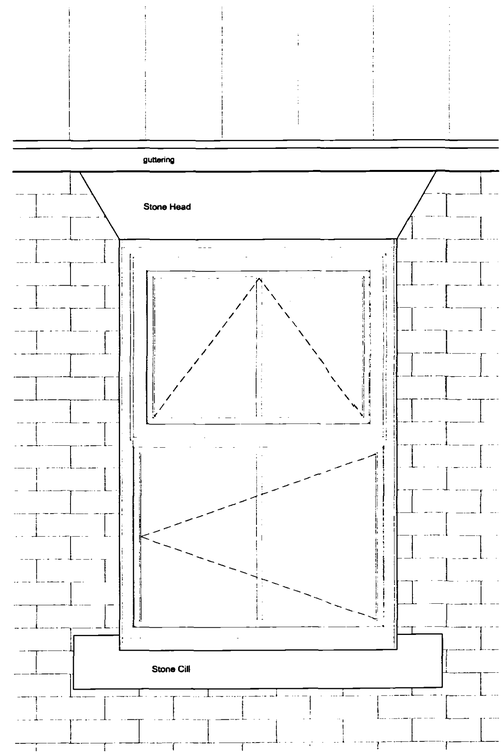


ELEVATION

EAVES DETAIL SCALE 1:10

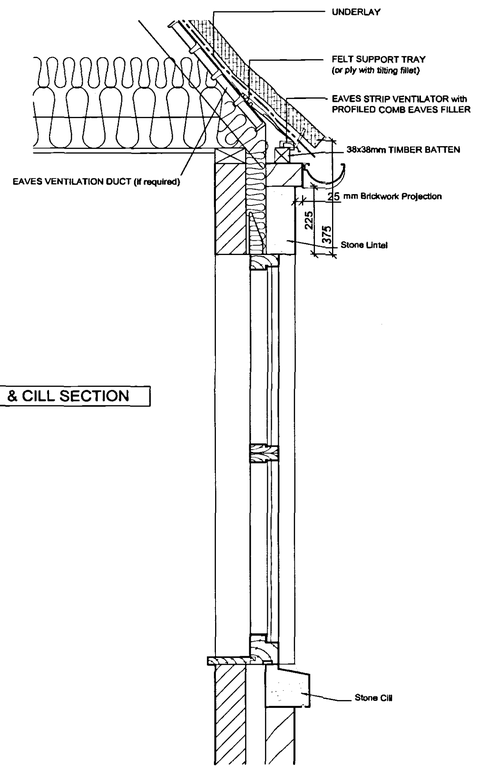

EAVES & CILL SECTION

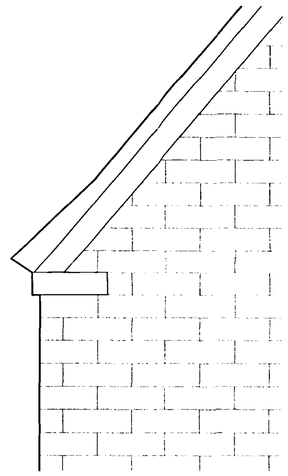

EAVES/VERGE GABLE DETAIL SCALE 1:10

Please Note :
These drawings may be subject to the CDM Regulations and should be considered prior to work commencing on site

THIS DRAWING IS FOR THE PURPOSE OF OBTAINING PLANNING PERMISSION ONLY

SHDC
PLANNING & DEVELOPMENT
- 7 DEC 2005
Ref. 1674/05

DETERMINED PLAN

DRAWING
06 DEC 2005
ISSUED

ORIGINAL IF RED

Rev.	By	Notes	Date
-	-	-	-

THE ROBERT DOUGHTY CONSULTANCY LIMITED
TOWN AND COUNTRY PLANNING-LANDSCAPE ARCHITECTURE
32 High Street, Helpringham, Sleaford, Lincolnshire, NG34 0RA
Tel: (01529) 421646 Fax: (01529) 421358
Website: www.rdc-landplan.demon.co.uk
E mail: admin@rdc-landplan.demon.co.uk

Client: Fieldview Homes

Project: London Rd / Magellan Way, Spalding

Drawing title: Plots 13 & 14 - Planning Details

Job No.	Drawing No.	Rev.	Drawn
544-15	01-PD-01		j.r.b.
Scale: 1:10, 1:20		Date: 07-11-05	Checked

DO NOT SCALE from this drawing. All measurements should be checked against on site conditions and any discrepancies should be brought to the attention of the Robert Doughty Consultancy.

P:\Projects\500-599\544 Fieldview Developments\544-15 Magellan Way, Spalding\CAD Files\00-RDC Drawings\Current\544-15-01.dwg, 07/11/2005 17:14:32