

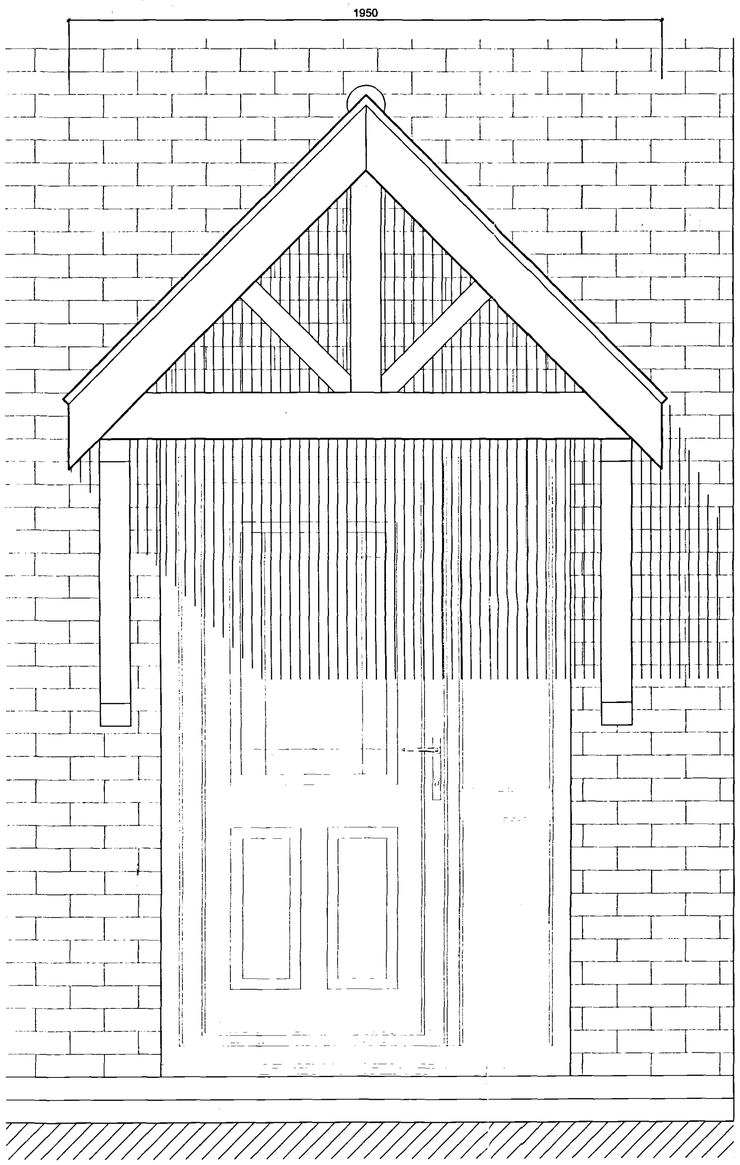


Door Canopy Front Elevation

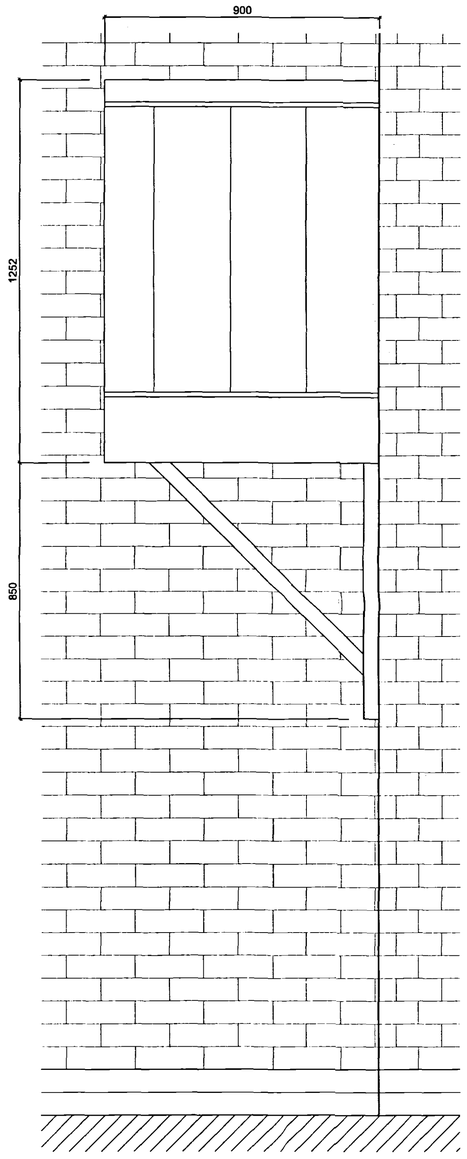

Door Canopy Side Elevation

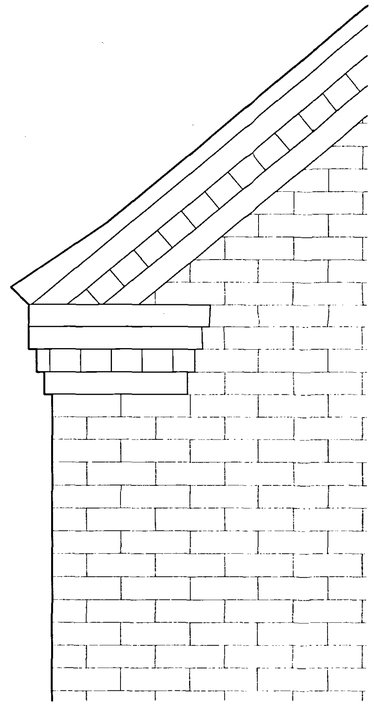

EAVES/VERGE GABLE DETAIL SCALE 1:10

Please Note :
These drawings may be subject to the CDM Regulations and should be considered prior to work commencing on site

THIS DRAWING IS FOR THE PURPOSE OF OBTAINING PLANNING PERMISSION ONLY

SHDC
PLANNING & DEVELOPMENT
- 7 DEC 2005
Ref. 1674/05

DRAWING
06 DEC 2005
ISSUED

DETERMINED PLAN

ORIGINAL IF RED

Rev.	By	Notes	Date
-	-	-	-

THE ROBERT DOUGHTY CONSULTANCY LIMITED
TOWN AND COUNTRY PLANNING-LANDSCAPE ARCHITECTURE
32 High Street, Helpringham, Sleaford, Lincolnshire, NG34 0RA
Tel: (01529) 421646 Fax: (01529) 421358
Website: www.rdc-landplan.demon.co.uk
E mail: admin@rdc-landplan.demon.co.uk

Client: Fieldview Homes

Project: London Rd / Magellan Way, Spalding

Drawing title: Plots 8 & 15 - Planning Details

Job No.	Drawing No.	Rev.	Drawn
544-15	01-PD-04		j.r.b.
Scale		Date	Checked
1:10		08-11-05	

DO NOT SCALE from this drawing. All measurements should be checked against on site conditions and any discrepancies should be brought to the attention of the Robert Doughty Consultancy.

P:\Projects\500-599\544 Fieldview Developments\544-15 Magellan Way, Spalding\CAD Files\00-RDC Drawings\Current\544-15-01.dwg, 08/11/2005 17:16:38