
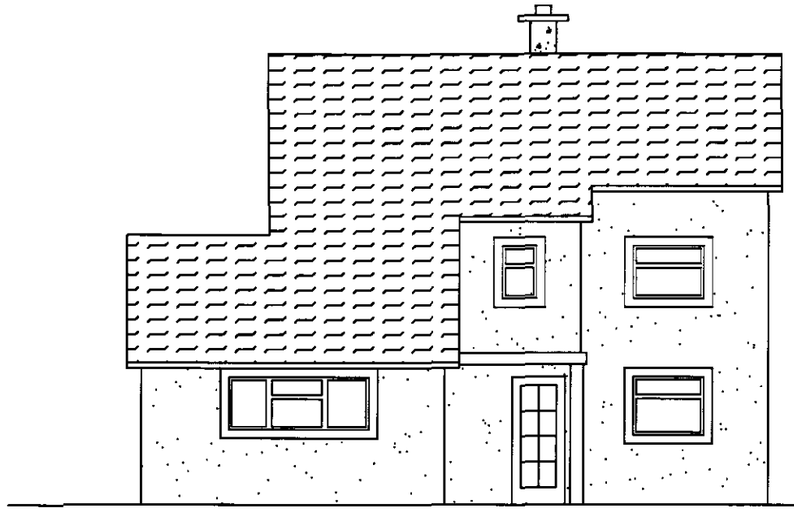


PROPOSED FRONT ELEVATION
Scale 1:100

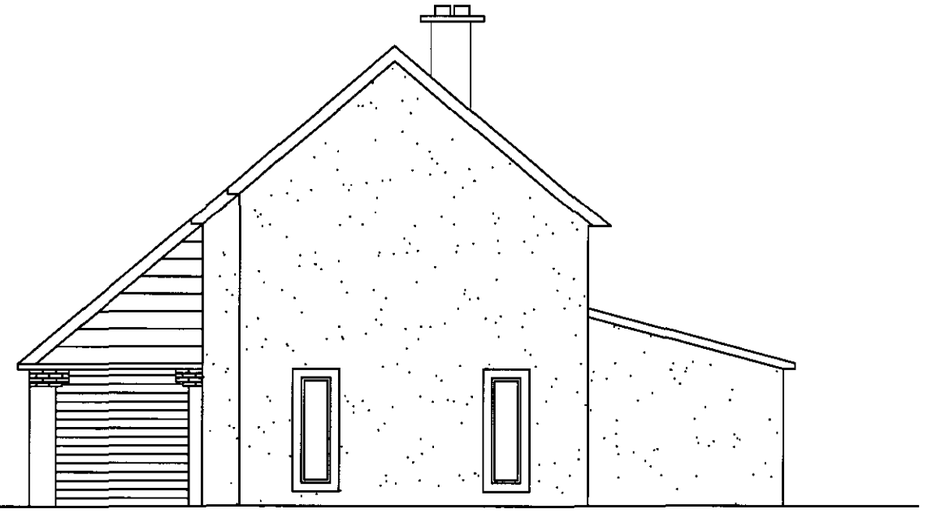


PROPOSED SIDE ELEVATION
Scale 1:100

SHDC
PLANNING & DEVELOPMENT
- 4 DEC 2006
Ref. 1677/06

DETERMINED
PLAN



PROPOSED REAR ELEVATION
Scale 1:100

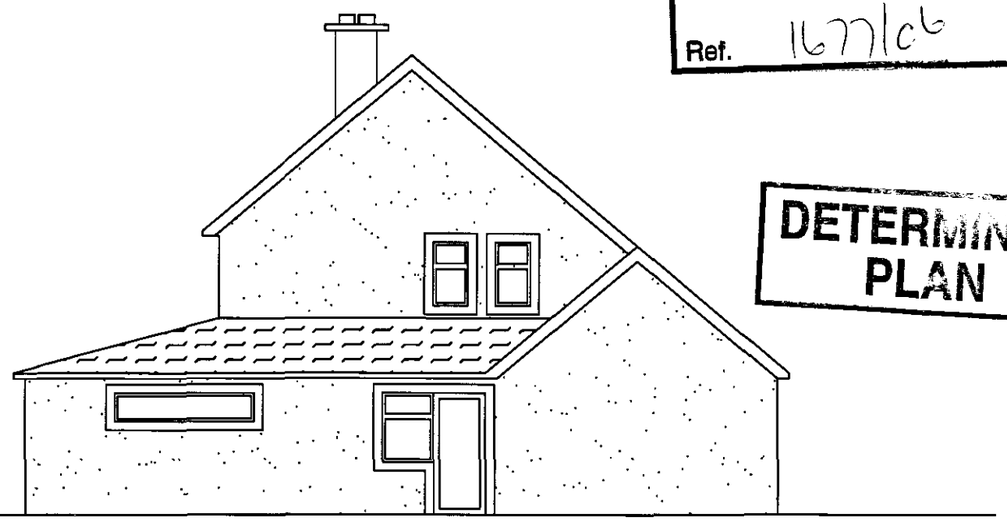

PROPOSED SIDE ELEVATION
Scale 1:100

| | | | | | | | | | |
|---|---|---|---|---|---|---|---|---|---|
| PROJECT : | 66 WEST ELLOE AVENUE<br>SPALDING<br>LINCOLNSHIRE<br>PE11 2BJ | CLIENTS : | MR D. GRUMMITT & MISS K. LANE | DRG No. : | -004- | DRG TITLE. : | PROPOSED ELEVATIONS | DATE : | 29th Nov 2006 |
| | | | | REV. :<br>DETAILS : | - | | | | |