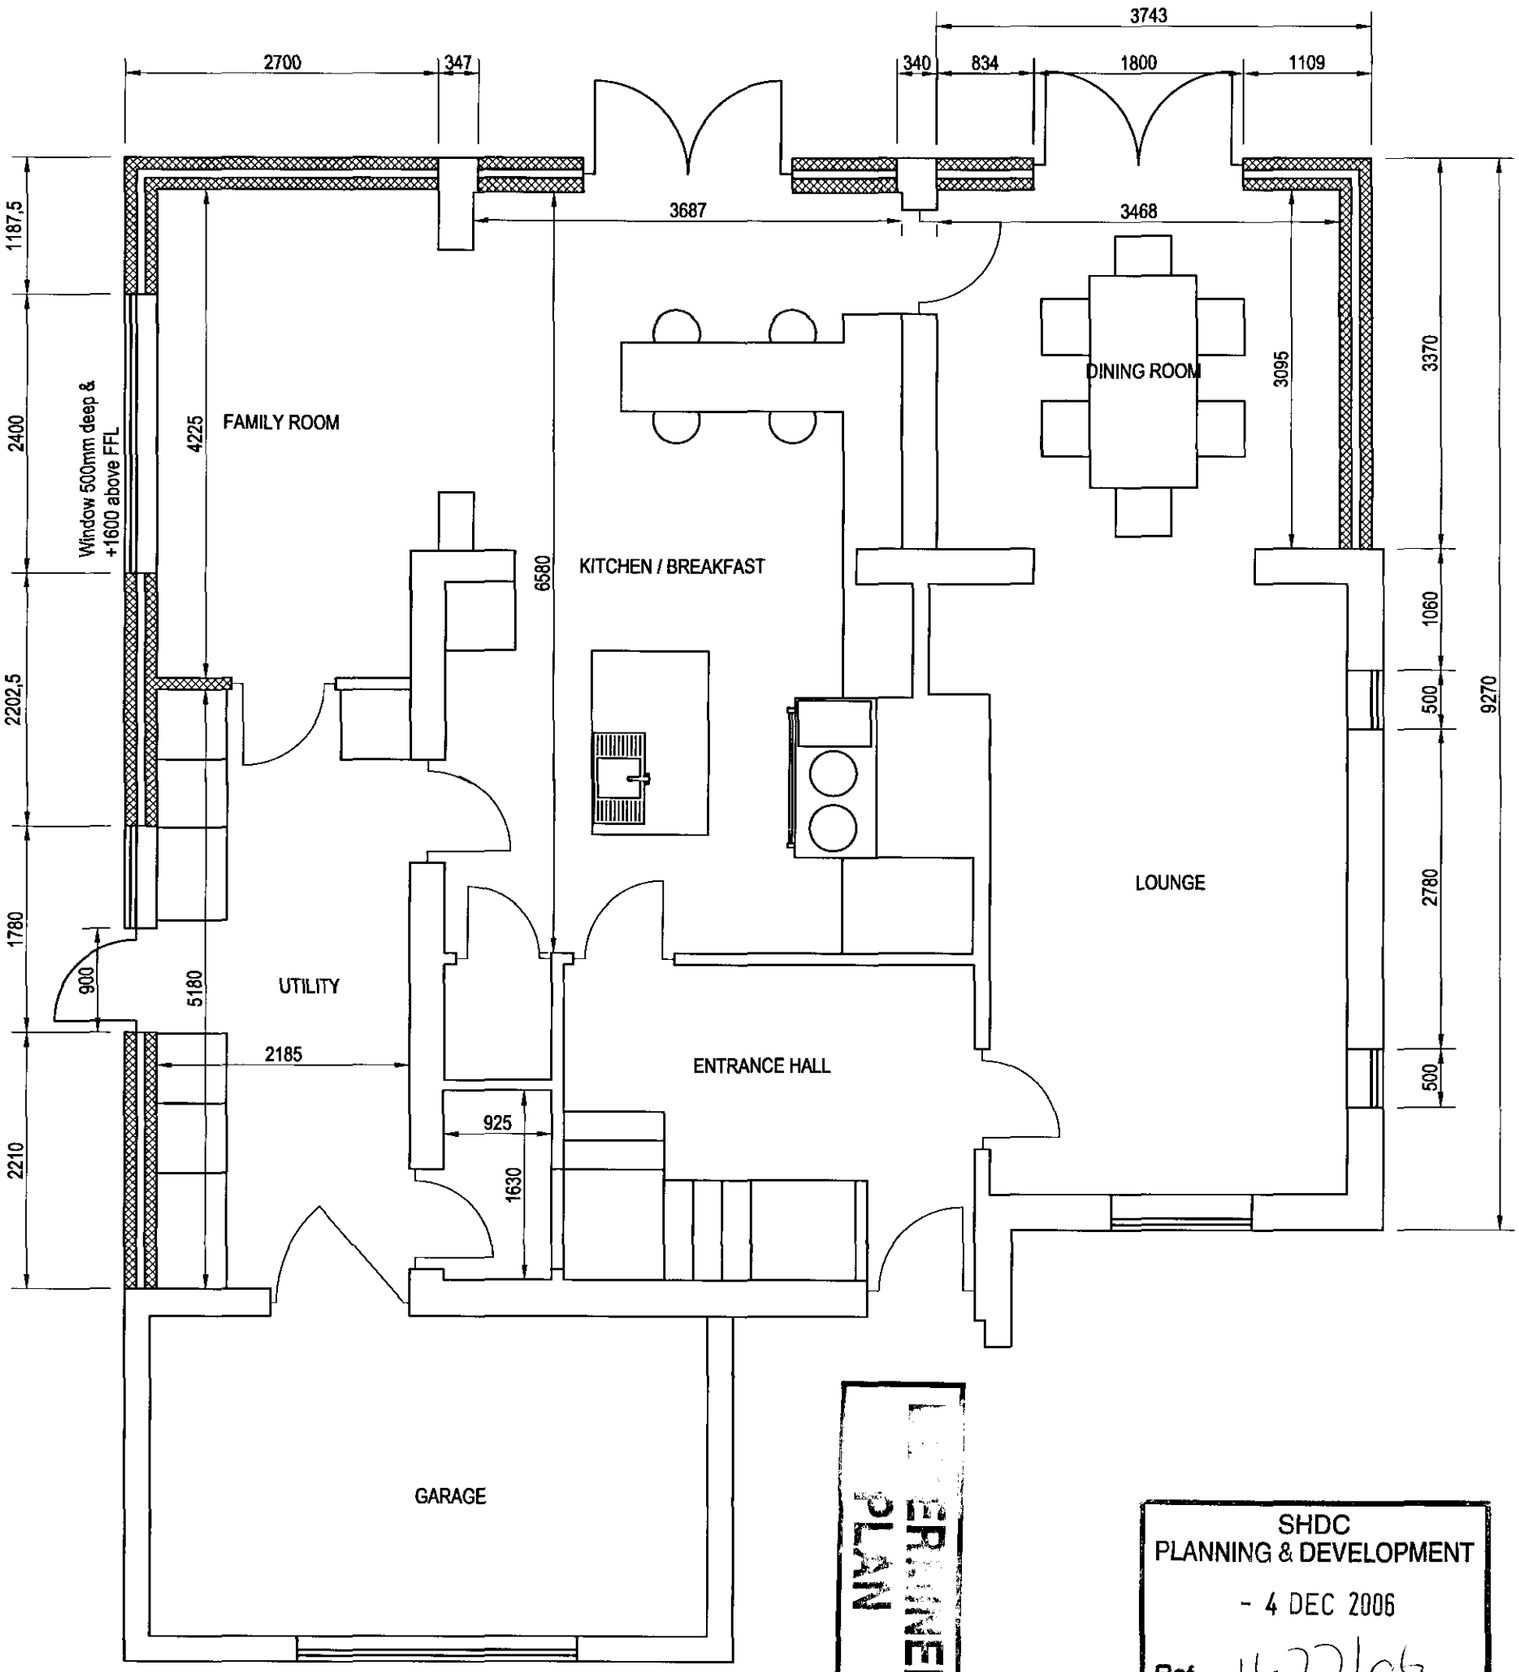


APPROVED PLAN

SHDC
PLANNING & DEVELOPMENT
- 4 DEC 2006
Ref. 1677/06

PROJECT :	66 WEST ELLOE AVENUE SPALDING LINCOLNSHIRE PE11 2BJ	DRG TITLE. :	PROPOSED GROUND FLOOR PLAN		
CLIENTS :	MR D. GRUMMITT & MISS K. LANE	DRG No. :	-005-	DATE :	29th Nov 2006
		REV. :	-		
		DETAILS :			