
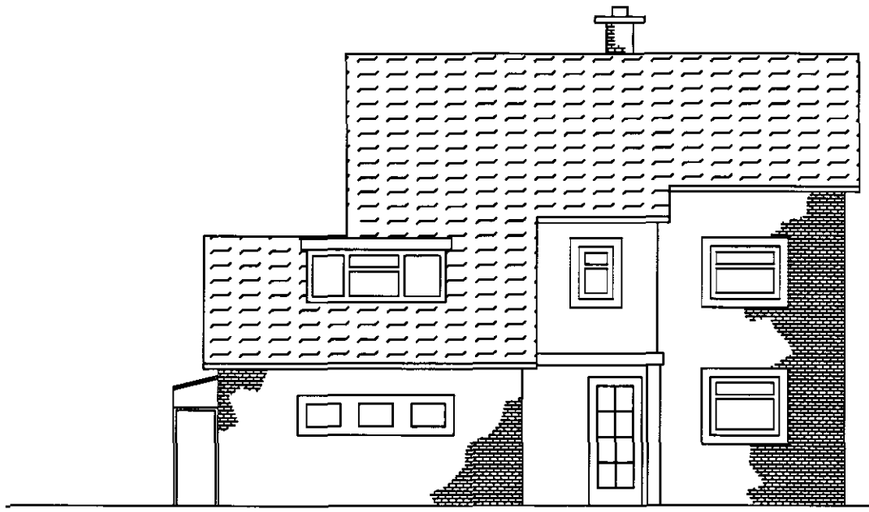


EXISTING FRONT ELEVATION
Scale 1:100

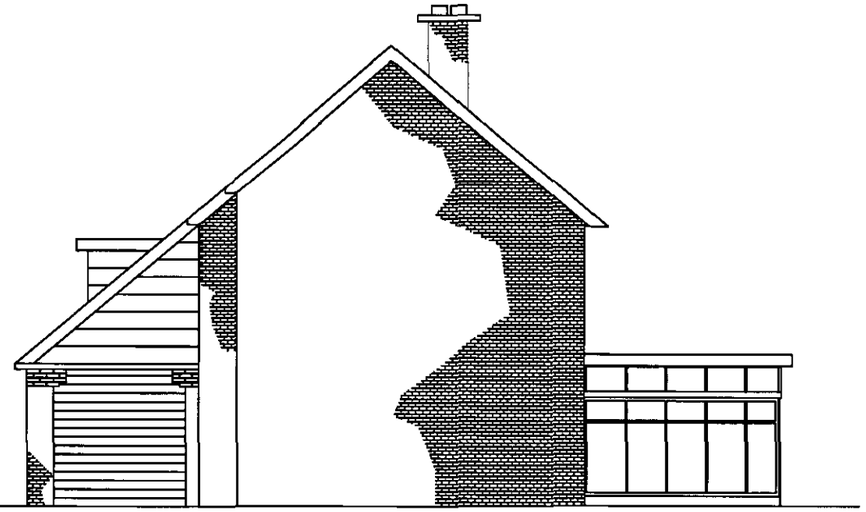


EXISTING SIDE ELEVATION
Scale 1:100

DETERMINED PLAN

SHDC
PLANNING & DEVELOPMENT
- 4 DEC 2006
Ref. 1677/06



EXISTING REAR ELEVATION
Scale 1:100

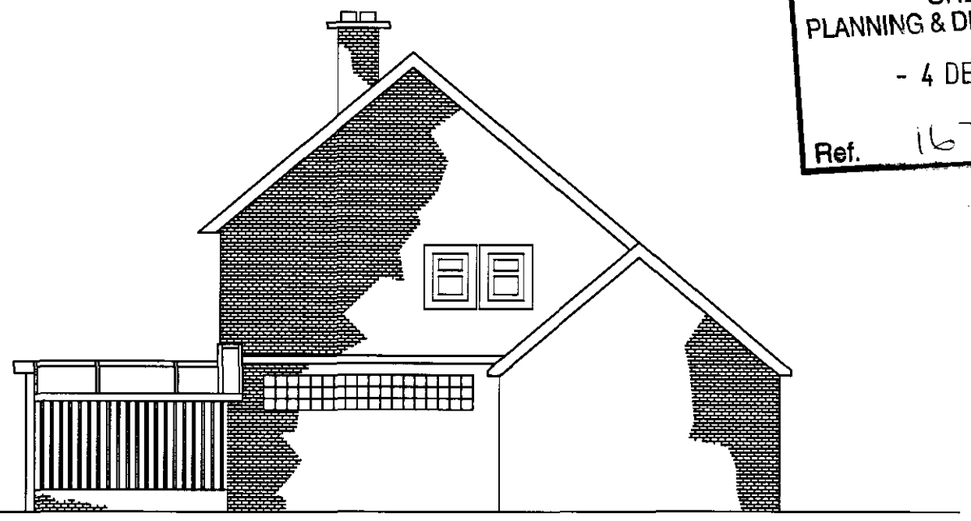

EXISTING SIDE ELEVATION
Scale 1:100

PROJECT :	66 WEST ELLOE AVENUE SPALDING LINCOLNSHIRE PE11 2BJ	CLIENTS :	MR D. GRUMMITT & MISS K. LANE	DRG No. :	-001-	DRG TITLE. :	EXISTING ELEVATIONS
				REV. : DETAILS :	-		
DATE :	29th Nov 2006						