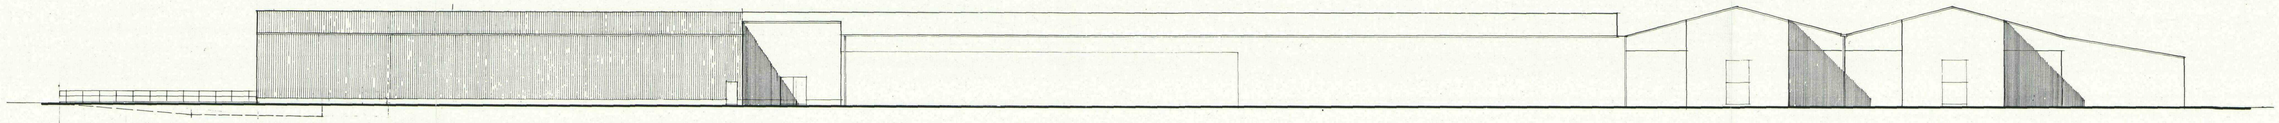

NORTH 1-200

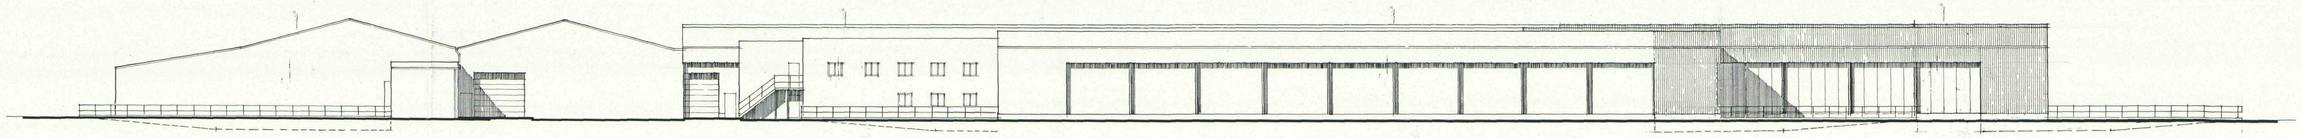

SOUTH 1-200

Roof cladding grey to match existing

Vertical cladding grey to match existing

Expoxid insulation panels grey to match existing

Painted structural steelwork blue to match existing.

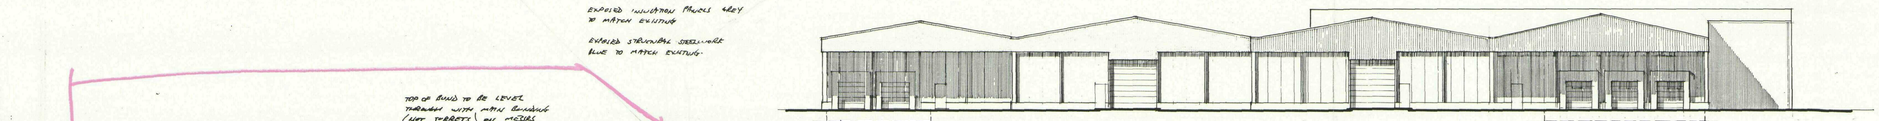

EAST 1-200 PHASE 5B

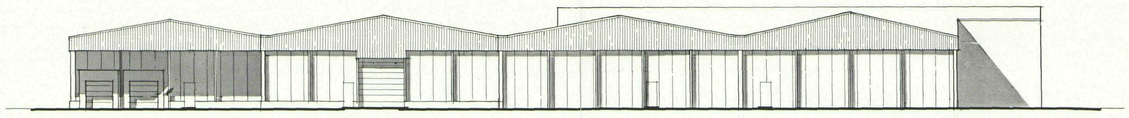

EAST 1-200 PHASE 5A

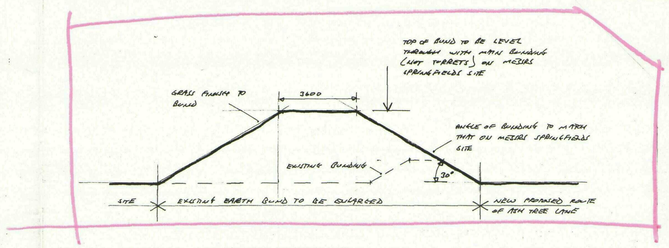

BUND / SCREENING DETAILS 1:100

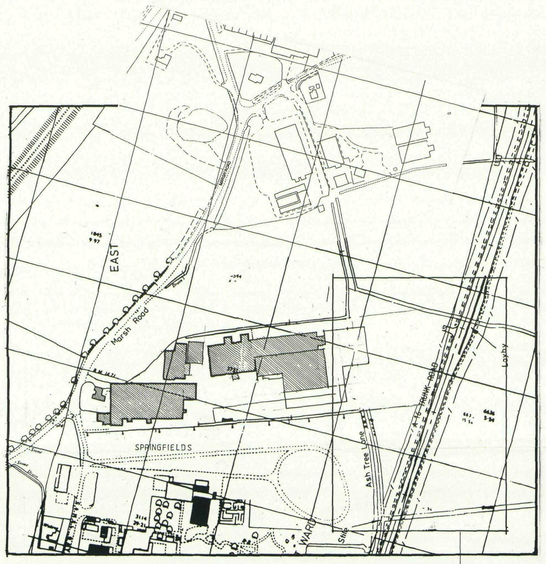

LOCATION PLAN scale 1-2500

see separate 1-1000 scale plan for this area

NORTH

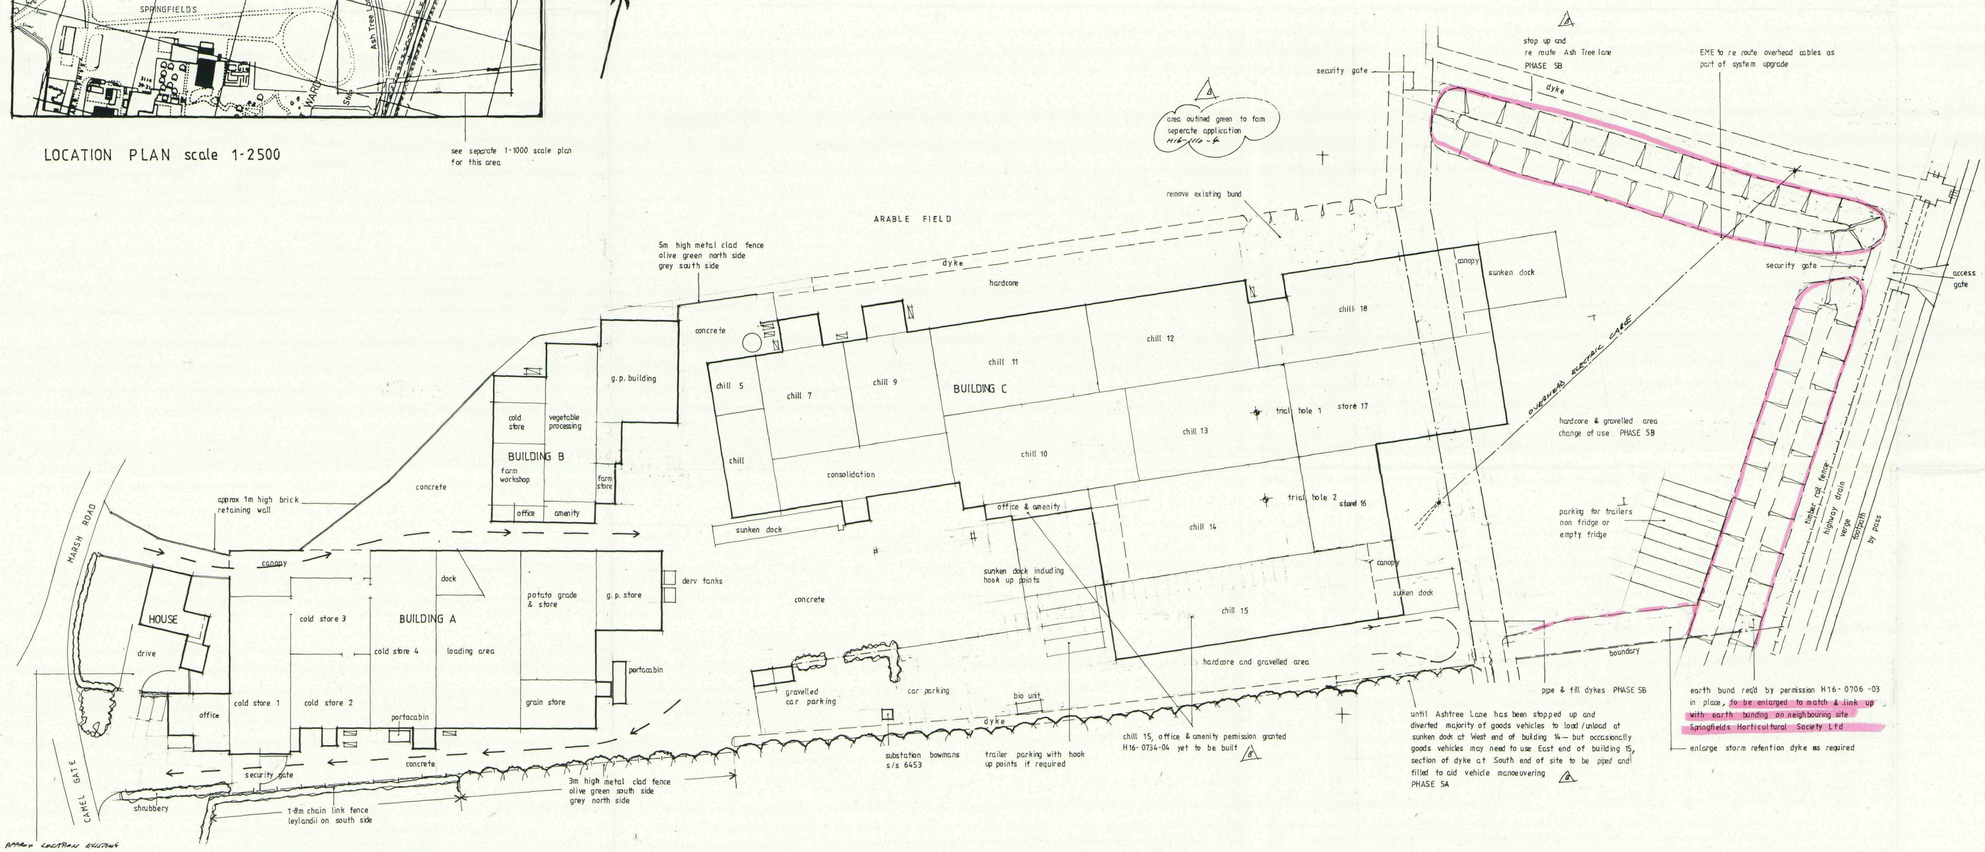

SITE PLAN scale 1-500

SHDC Planning & Development 23 DEC 2004 Ref: 1684/04

DETERMINED PLAN

Contractor To Check All Dimensions On Site Before Work Commences.

Rev.	Date.	Init.	Revision Details.
A	11.11.04	AP	ADD ASHTREE & BOWMANS
B	16.11.04	AP	ADD NOTES & PHASE BOUNDARIES
C	7.12.04	AP	ADD L.E.E. ETC TO PHASE 5B
D	13.12.04	AP	AMEND 1:200 ALL PLANS
E	14.12.04	AP	ADD EAST ELEVATION PHASE 5A
F	21.12.04	AP	ADD BUND HEIGHTS ELEVATION
G	12.1.05	AP	ADD EARTH BUND

PODDINGTONS
Architectural Design Consultants

Unit 7, The Thatchill, Hacconby Lane, Pinchbeck, Spalding, Lincs. PE11 3XQ.
Tel: 01775 720866 Fax: 01775 720877

Project.
MESSRS T.F.BOWMAN & SON.
THE GABLES, CAMELGATE, SPALDING.
PROPOSED EXTENSION TO BUILDING C & SUNKEN DOCK.

Drawing.
SITE & LOCATION PLAN

Scale. AS SHOWN
Drawing. No. 3195-3
Drawn.
Date. JUNE 2004
Rev. A B C D E F G

3195-3