


Do not scale directly from this drawing. All discrepancies are to be brought to the attention of the Practice.
The copyright to this drawing is owned by Trevor A Clay RIBA Ltd.

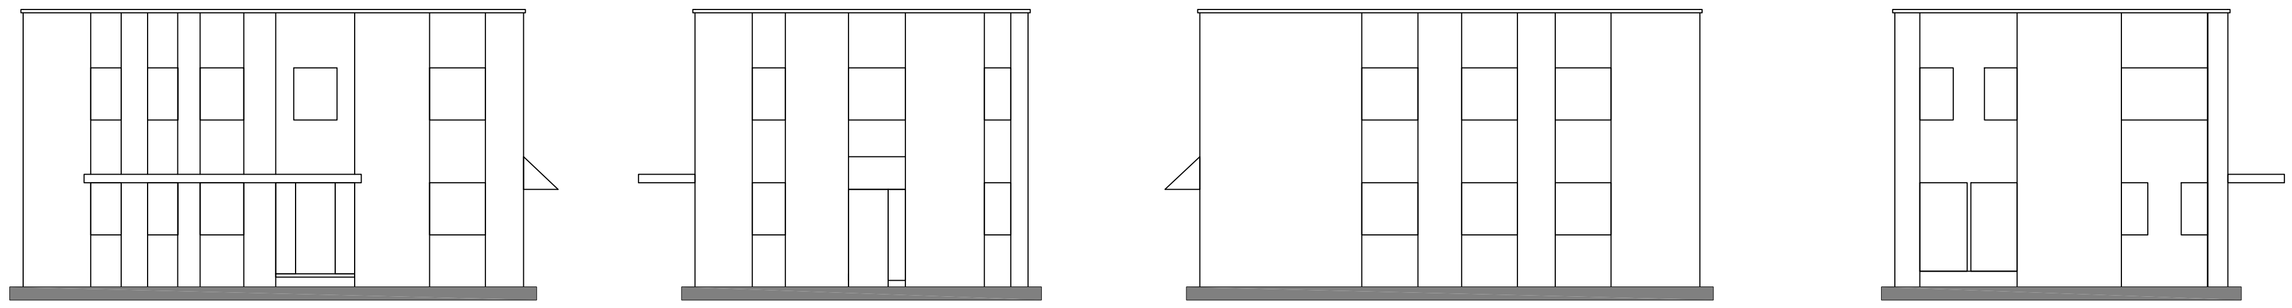


EXISTING ELEVATIONS

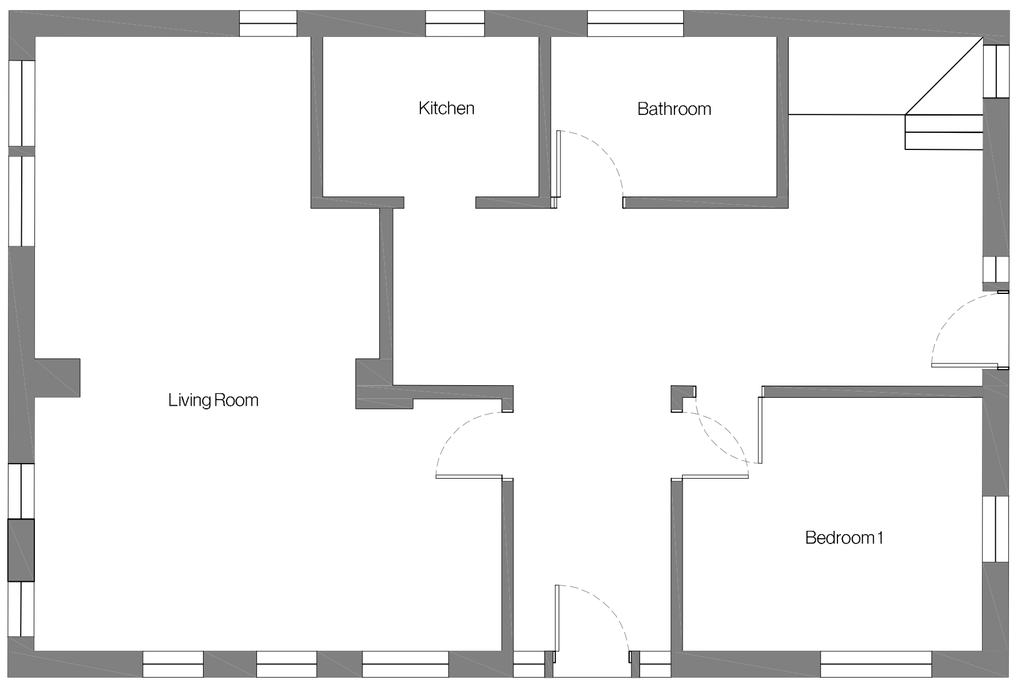

EXISTING FLOOR PLANS

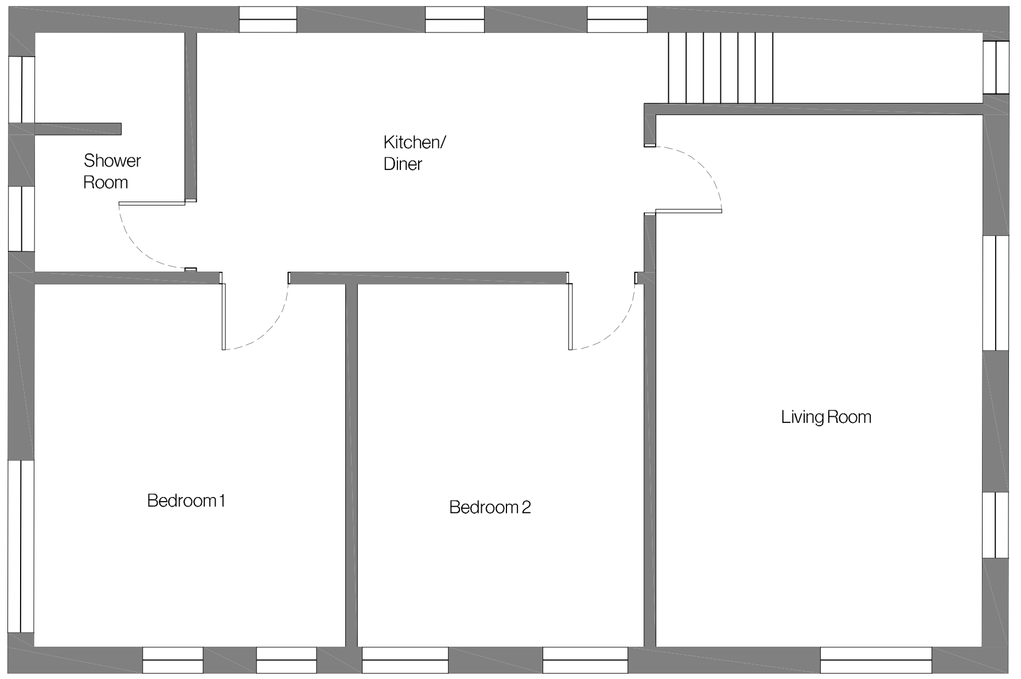

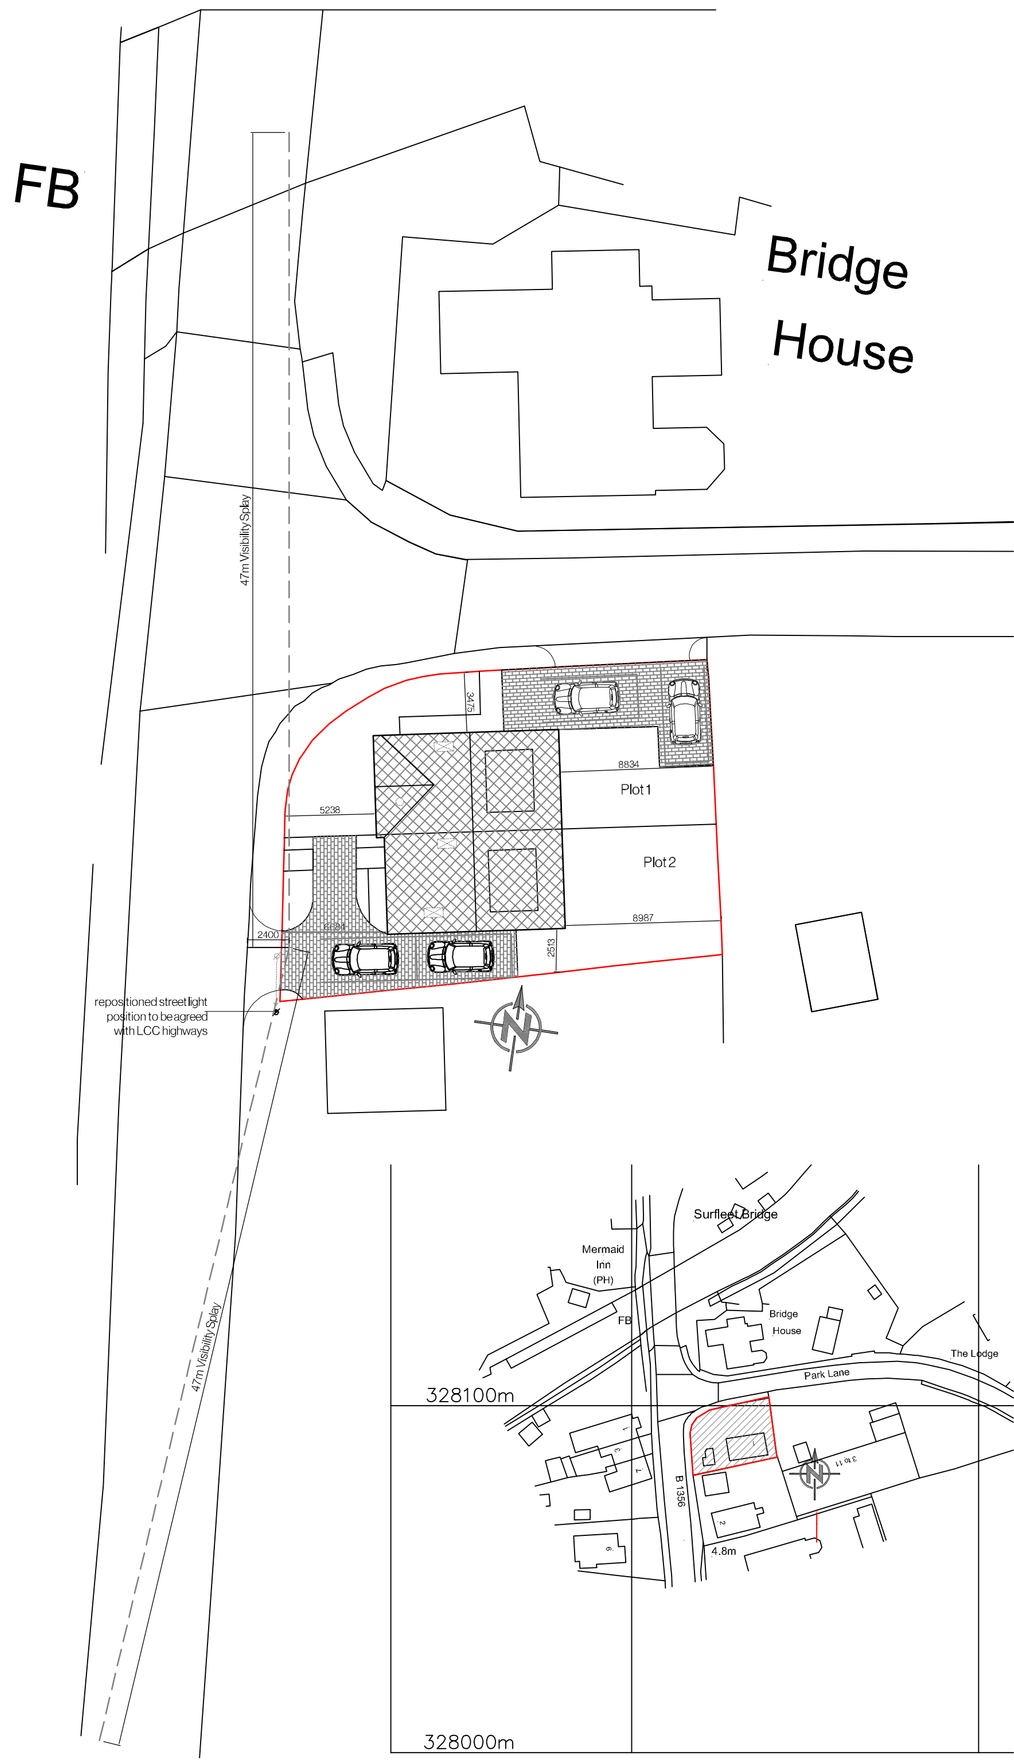

PROPOSED BLOCK PLAN

?Crown Copyright and database rights 2025 OS Licence no. 100019980

LOCATION PLAN

A Revision	23/02/26 Date	AWM Drawn	Reduction to 2 dwellings Description

Client: Rick Gaunt

Project: Replacement dwellings at 1 Park Lane Surfleet, Spalding

Drawing: Planning

Scale: 1:50, 1:100, 1:200, 1:1250 @ A1 Drawn: AWM Checked: TAC Date: 14/11/2025

Drawing No.: 25/687/PA/004A

Trevor A Clay RIBA Ltd, 14 Old Fendike Road, Weston Hills, Spalding, Lincs. PE126DD
01406 380027 07778 597975 trevor@tacarchitects.co.uk www.tacarchitects.co.uk