


Do not scale directly from this drawing. All discrepancies are to be brought to the attention of the Practice.
The copyright to this drawing is owned by Trevor A Clay RIBA Ltd.




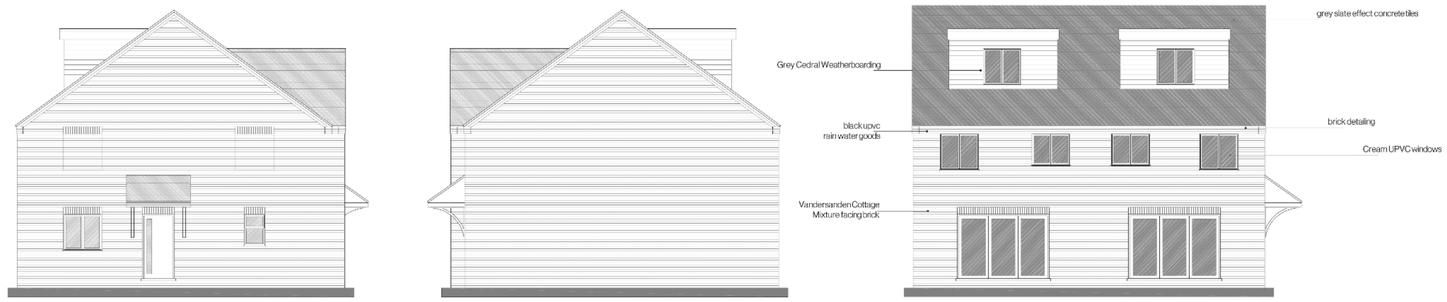

PROPOSED ELEVATIONS

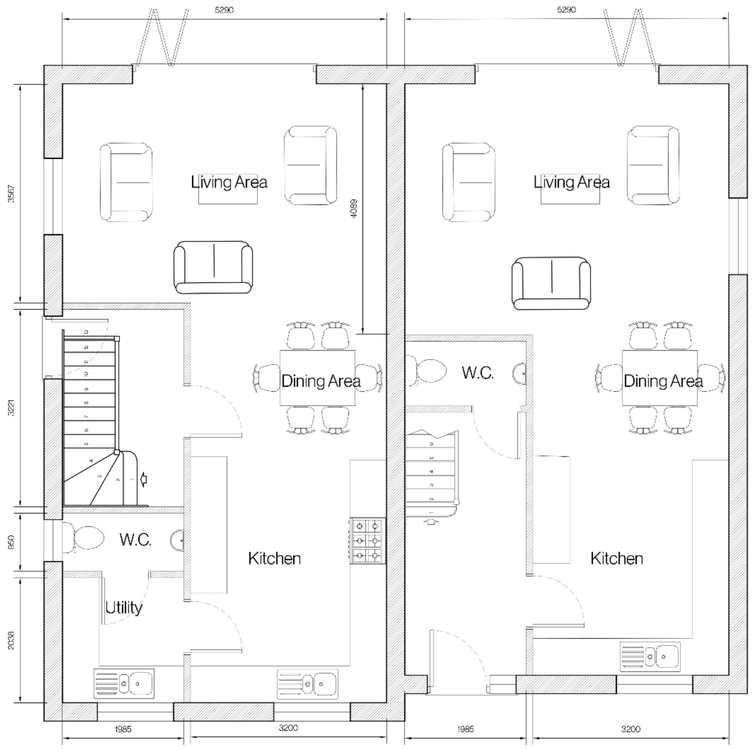

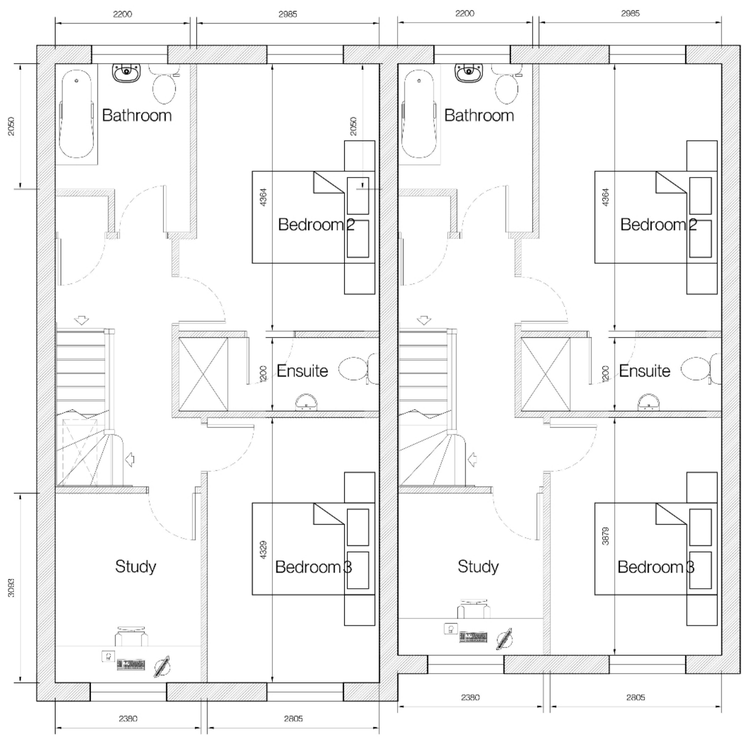

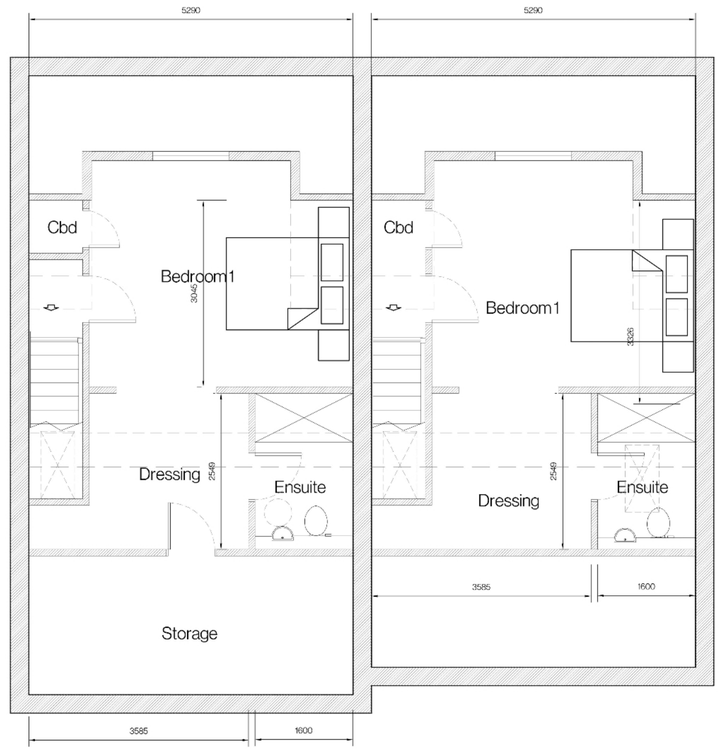

PROPOSED FLOOR PLANS

B	23/03/26	AWM	Reduction to 2 dwellings
A	29/01/26	AWM	addition of visibility splay and solar lights only
Revision	Date	Drawn	Description

Client Rick Gaunt

Project Replacement dwellings at 1 Park Lane Surfleet, Spalding

Drawing Planning

Scale 1:50, 1:100, 1:200, 1:1250 @ A1 Drawn AWM Checked TAC Date 12/11/2025

Drawing No. 25/687/PA/003B

Trevor A Clay RIBA Ltd, 14 Old Fendike Road, Weston Hills, Spalding, Lincs. PE126DD
01406 380027 07778597975 trevor@tacarchitects.co.uk www.tacarchitects.co.uk