


NOTES
This drawing has been issued in support of a planning application and must NOT be used for construction purposes.
This drawing is copyright and may not be altered, traced, copied, photographed or used for any purpose other than that for which it is issued without written permission from the copyright holder.

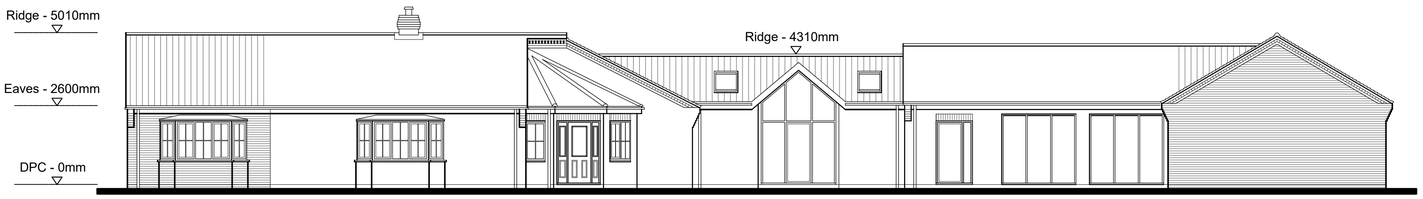


South Elevation

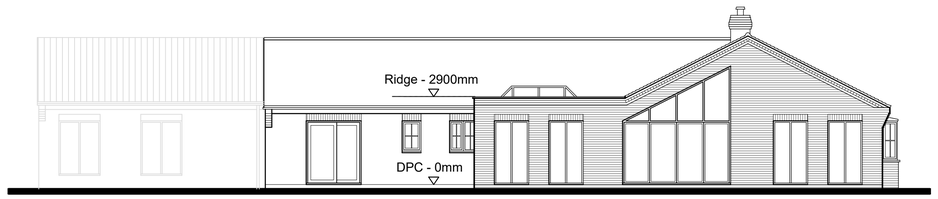


West Elevation

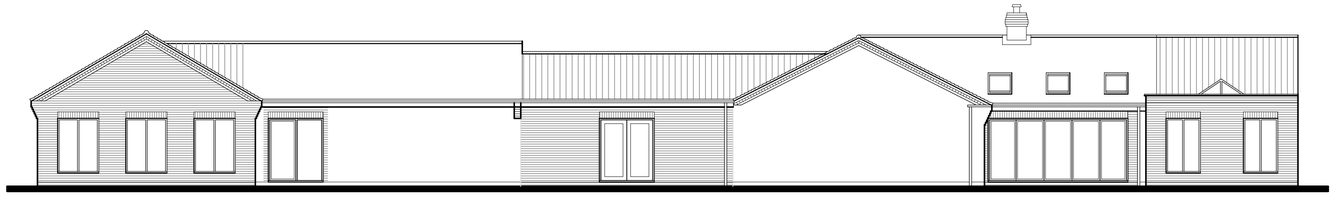


North Elevation

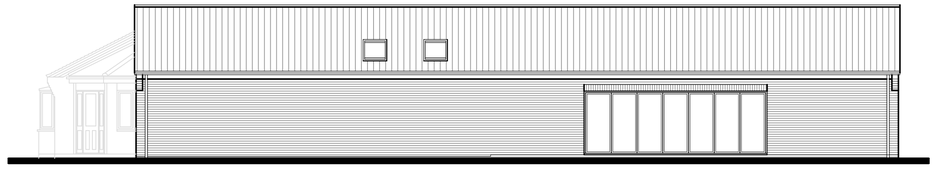

East Elevation

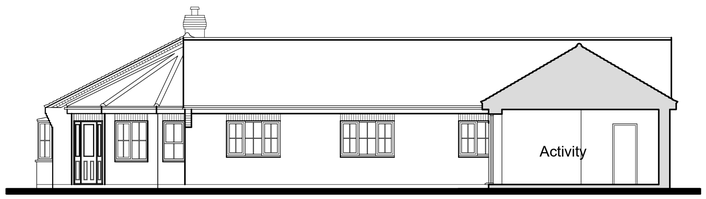

East Elevation / Section A-A

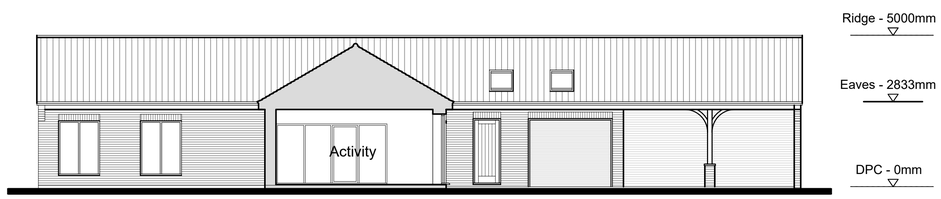

West Elevation / Section B-B

Roof tiles to match existing (Pan Tile)

Brickwork to match existing

N

0 5 10

SCALE 1:100

Project
PROPOSED EXTENSION AND ALTERATIONS

Address
RIVERS END, SURFLEET RESERVOIR
SURFLEET
SPALDING, LINCOLNSHIRE

Client
MR J TAYLOR

Drawing
PROPOSED DRAWINGS
ELEVATIONS AND SECTIONS

Date	Scale	
NOV 2020	1:100 @ A1 - 1:200 @ A3	
Project No. 3867	Drawing No. P03	Revision

P&R ARCHITECTS
Portess and Richardson Limited
193 Lincoln Road, Peterborough PE1 2PL
T. 01733 568116. E. p-r@portessarchitect.com
www.portessarchitect.com