
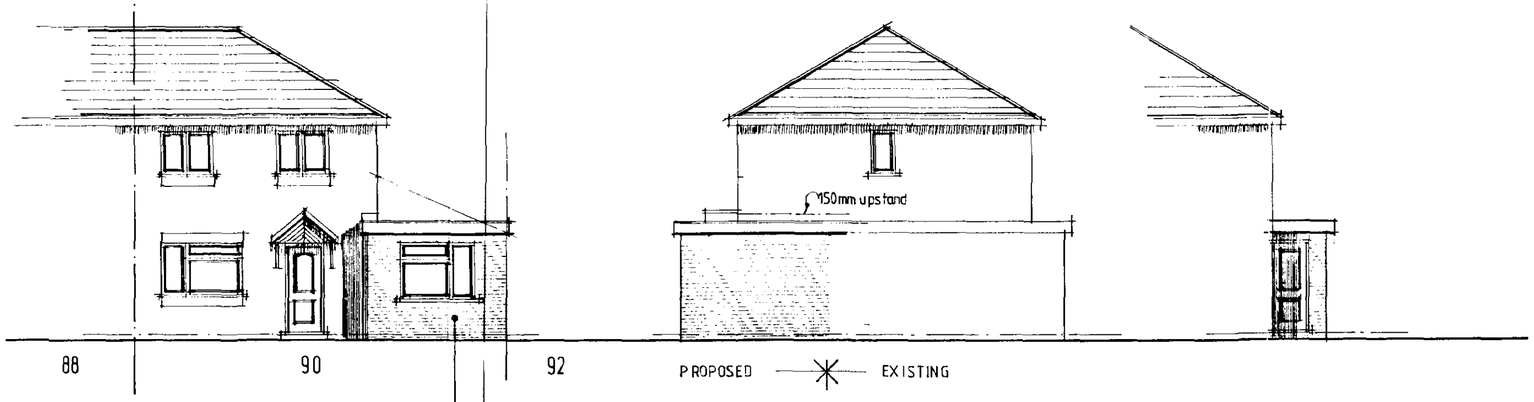


front


facing bricks to match existing

side


side

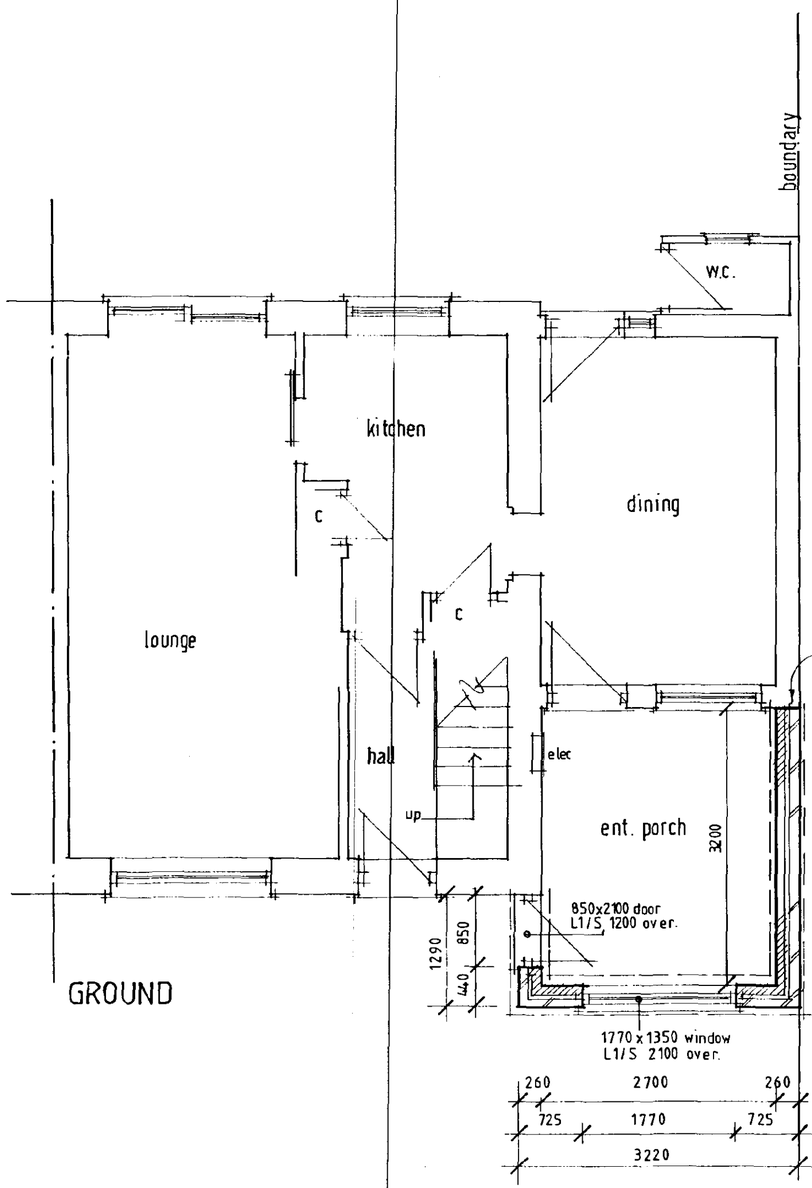

GROUND

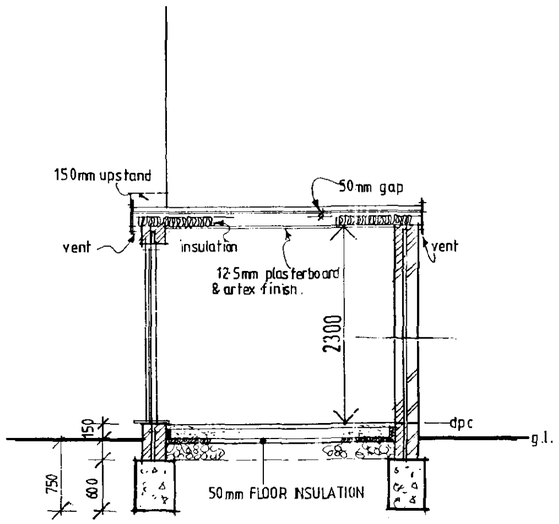


section

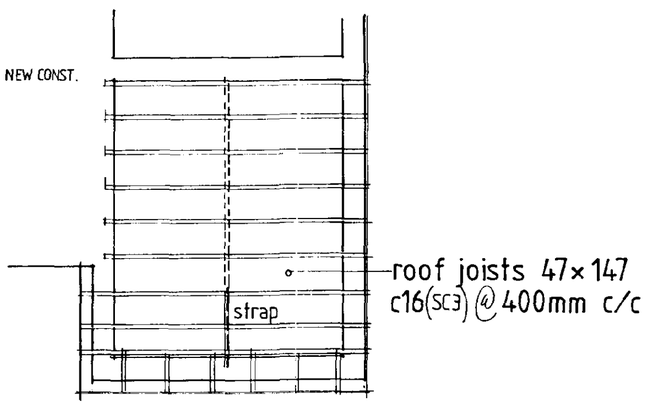


roof joists 47×147
c16(SC3) @ 400mm c/c

roof plan

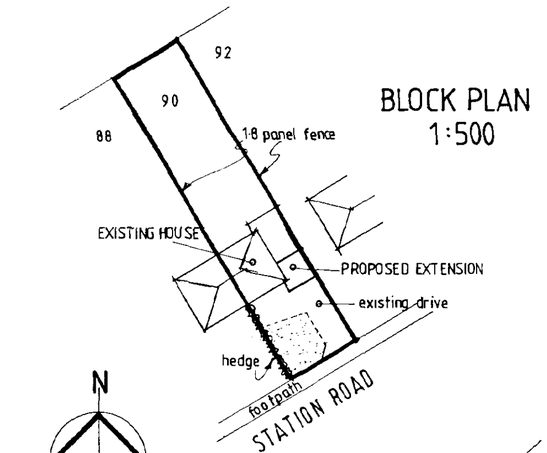

BLOCK PLAN
1:500

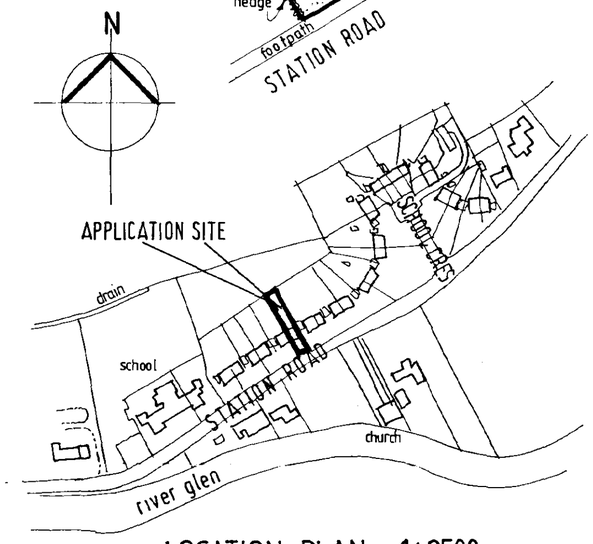

LOCATION PLAN 1:2500

SOUTH HOLLAND DC
HOUSING & PLANNING
-6 JAN 2000

DETERMINED PLAN

Mark Dennis
architectural services
90 Station Road - Surfleet - Spalding - Lincs - PE11 4DB
Telephone: 01775 680417 Mobile: 07788 834568

title

Proposed extension at
90 Station Road, Surfleet,
Spalding, Lincs.

for Mr & Mrs M. B. Dennis

Working Drawing

rev	des	date

scale 1:100, 1:50, 1:500, 1:2500	drawn MD
date JAN 2000	drg no. 00.001/01